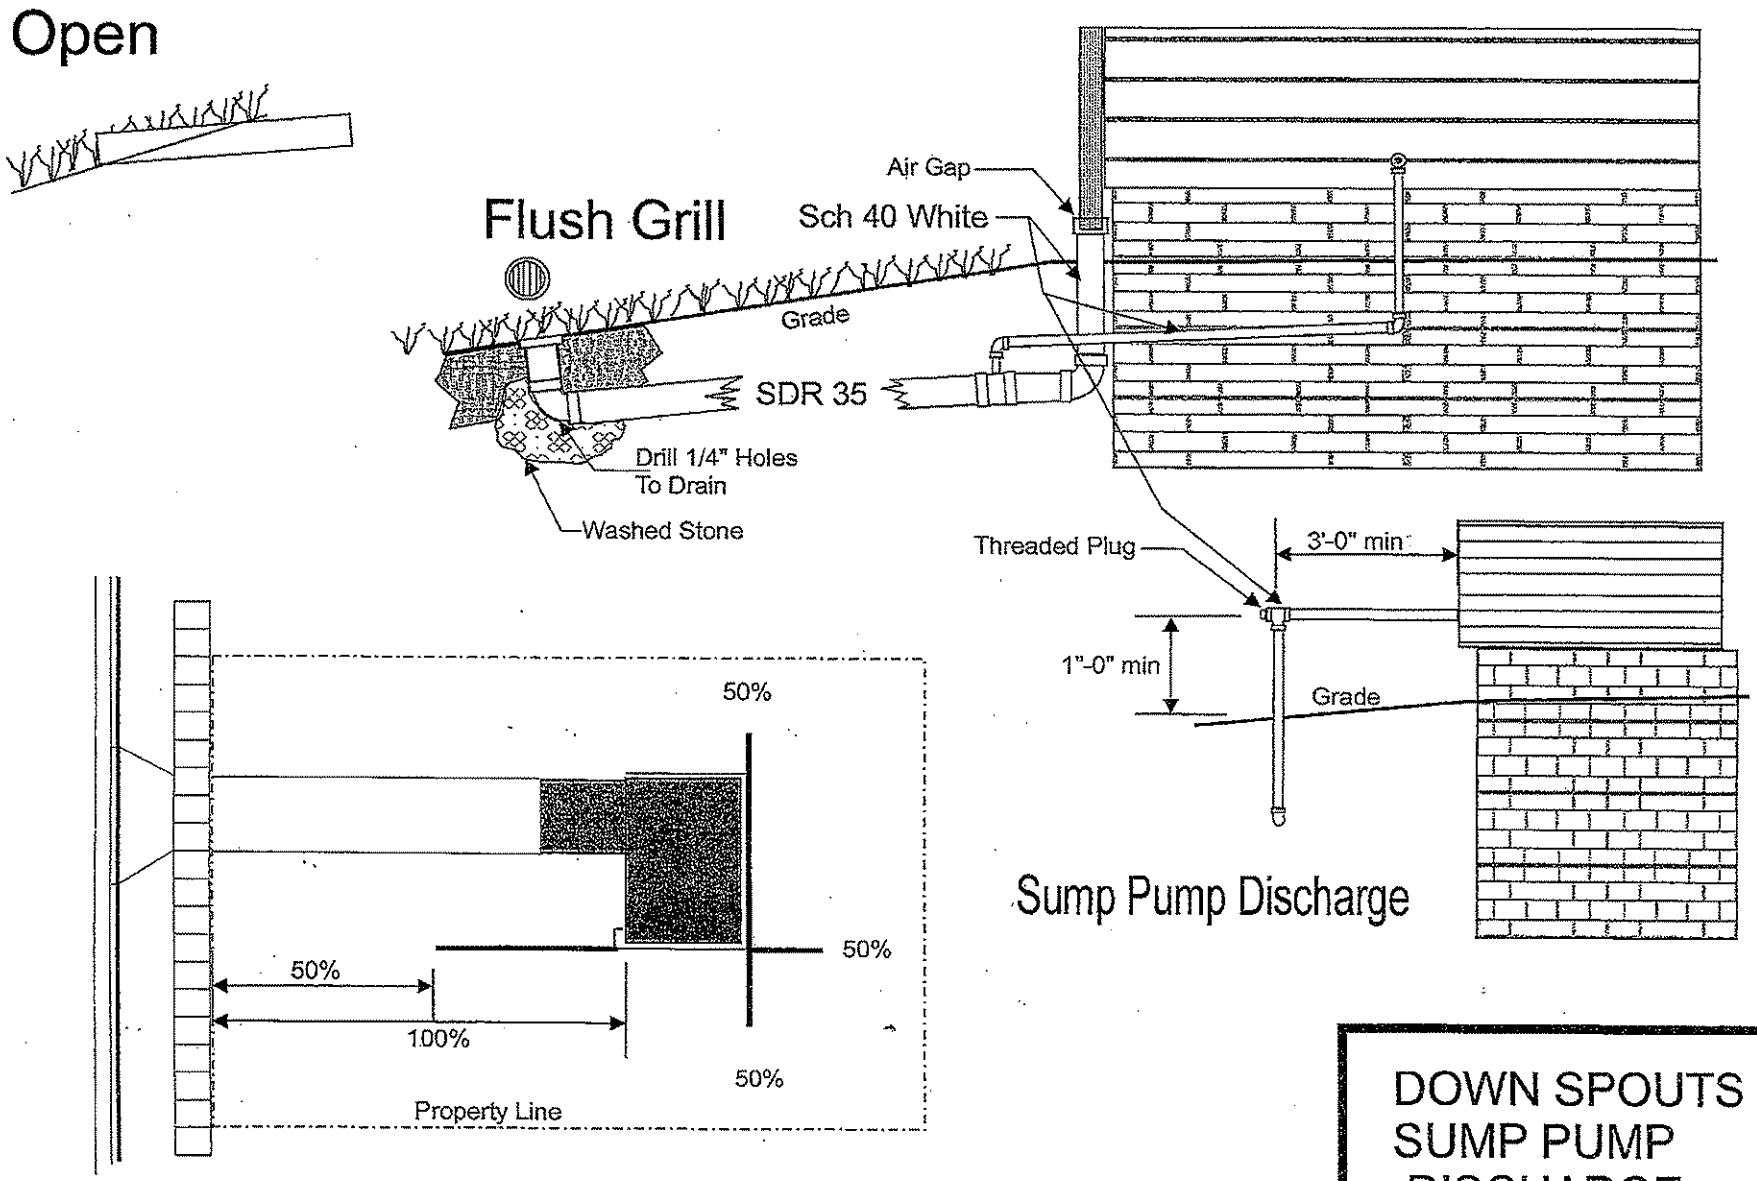

Figure 31

DOWN SPOUTS & SUMP PUMP DISCHARGE

Franklin
Eng. Dept..

No Scale
2-2006