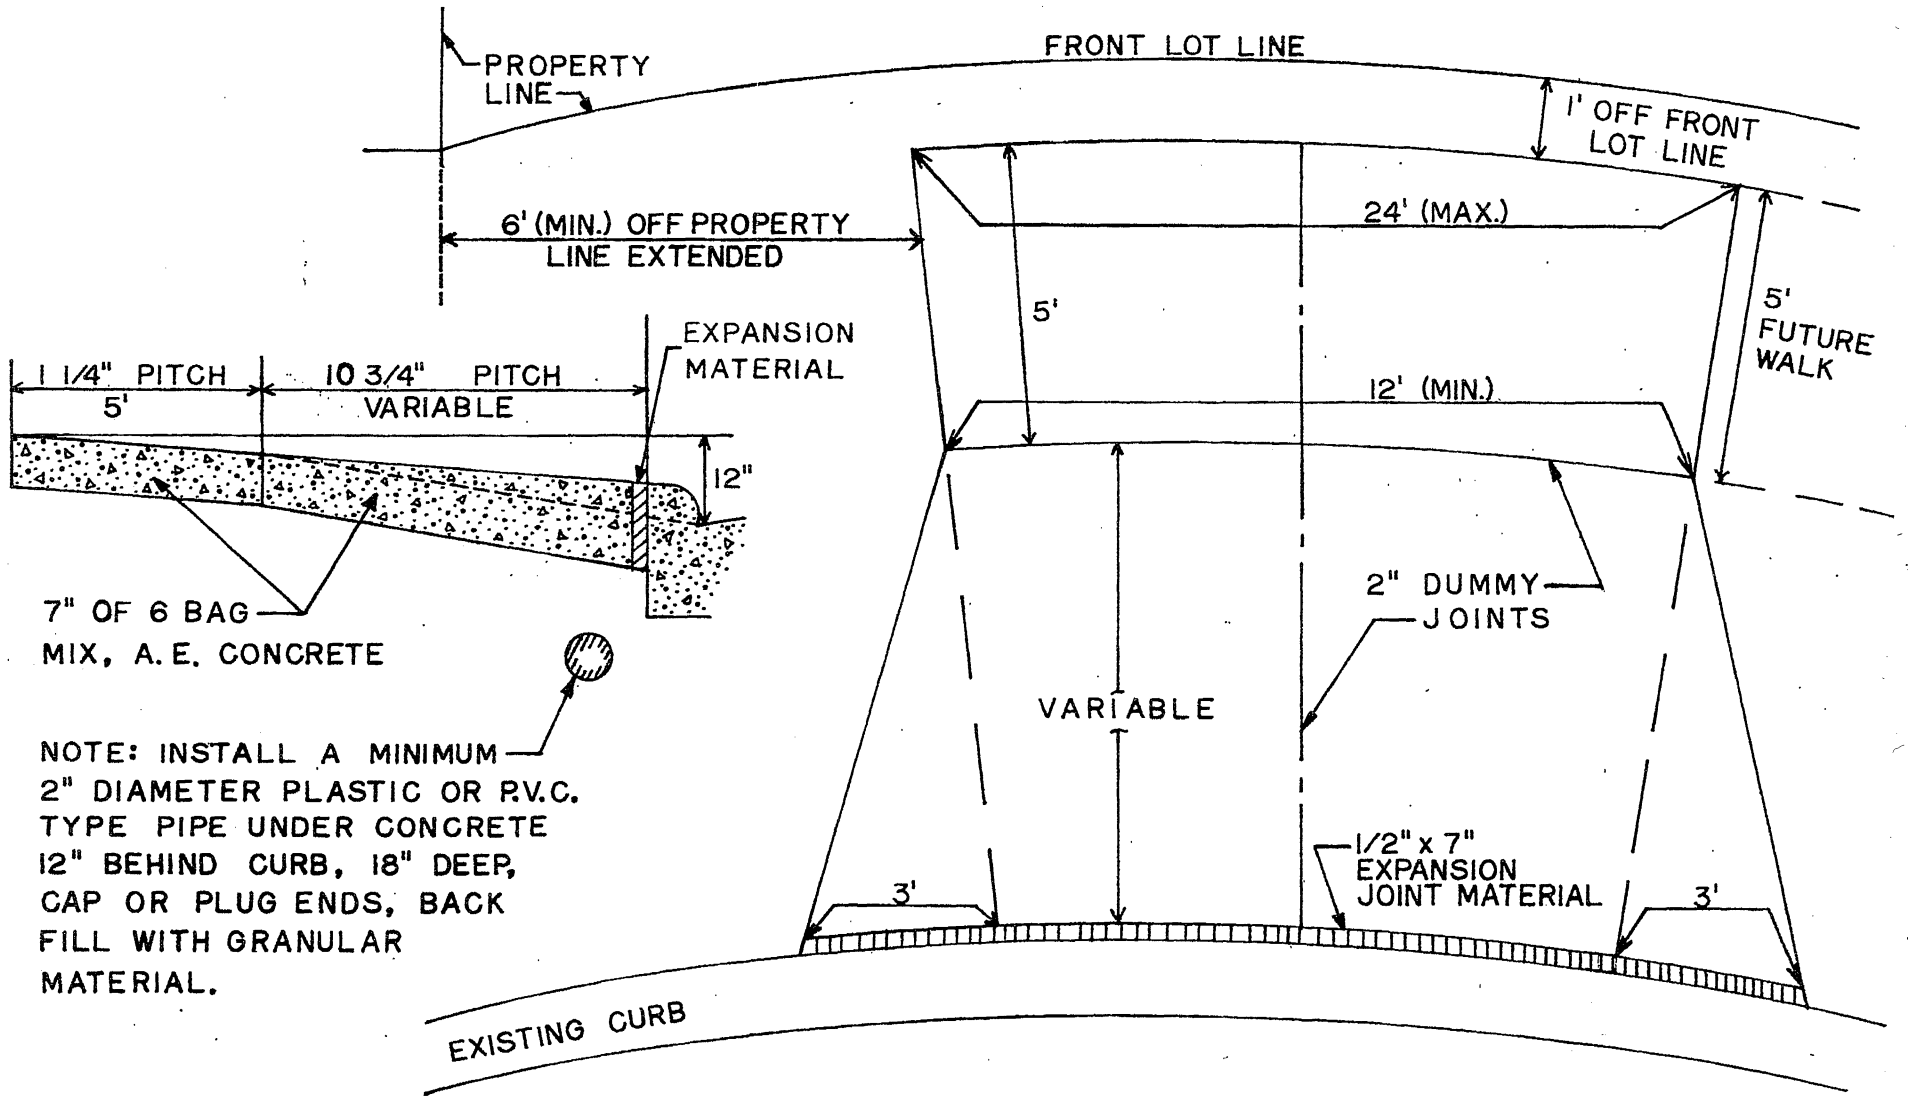

NOTE: FOR REMOVAL OF CURB BACK FOR DRIVEWAY OPENING REFER TO SECTION 3.9 OF FRANKLIN DESIGN STANDARD AND CONSTRUCTION SPECIFICATIONS

figure 14

TYPICAL FLARED DRIVEWAY APPROACH — VERTICAL FACE CONCRETE CURB

DRAWN BY JRG

APPROVED BY ____

FRANKLIN