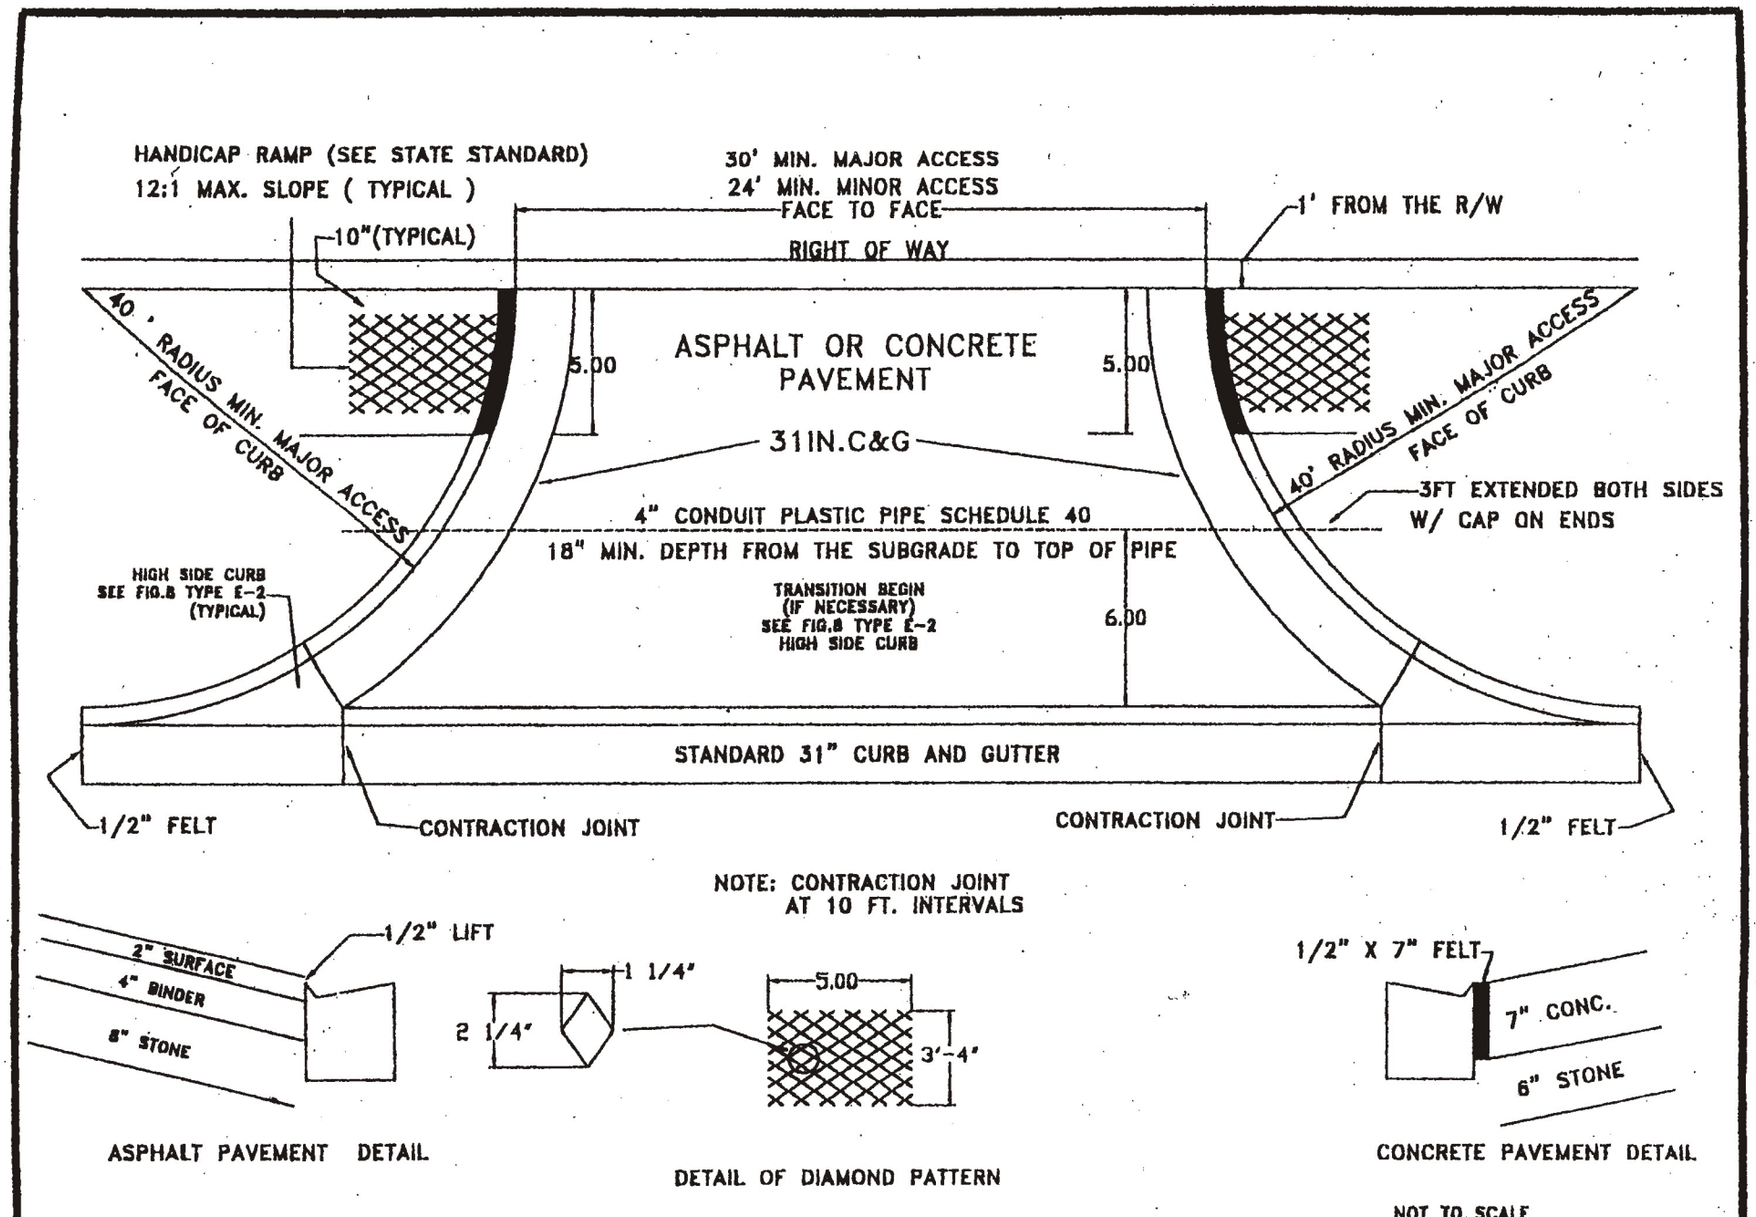
HANDICAP RAMP (SEE STATE STANDARD)
12:1 MAX. SLOPE (TYPICAL)
10"(TYPICAL)
30' MIN. MAJOR ACCESS
24' MIN. MINOR ACCESS
FACE TO FACE
1' FROM THE R/W
RIGHT OF WAY
40' RADIUS MIN. MAJOR ACCESS
FACE OF CURB
5.00
ASPHALT OR CONCRETE
PAVEMENT
5.00
40' RADIUS MIN. MAJOR ACCESS
FACE OF CURB
31IN.C&G
3FT EXTENDED BOTH SIDES
W/ CAP ON ENDS
4" CONDUIT PLASTIC PIPE SCHEDULE 40
18" MIN. DEPTH FROM THE SUBGRADE TO TOP OF PIPE
HIGH SIDE CURB
SEE FIG.8 TYPE E-2
(TYPICAL)
TRANSITION BEGIN
(IF NECESSARY)
SEE FIG.8 TYPE E-2
HIGH SIDE CURB
6.00
STANDARD 31" CURB AND GUTTER
1/2" FELT
CONTRACTION JOINT
CONTRACTION JOINT
1/2" FELT
NOTE: CONTRACTION JOINT
AT 10 FT. INTERVALS
1/2" LIFT
2" SURFACE
4" BINDER
8" STONE
1 1/4"
2 1/4"
5.00
3'-4'
1/2" X 7" FELT
7" CONC.
6" STONE
ASPHALT PAVEMENT DETAIL
DETAIL OF DIAMOND PATTERN
CONCRETE PAVEMENT DETAIL
NOT TO SCALE
JUNE 4, 1999
INDUSTRIAL & COMMERCIAL DRIVE APPROACH
ENGINEERING DEPARTMENT
1
1

Figure No. 15