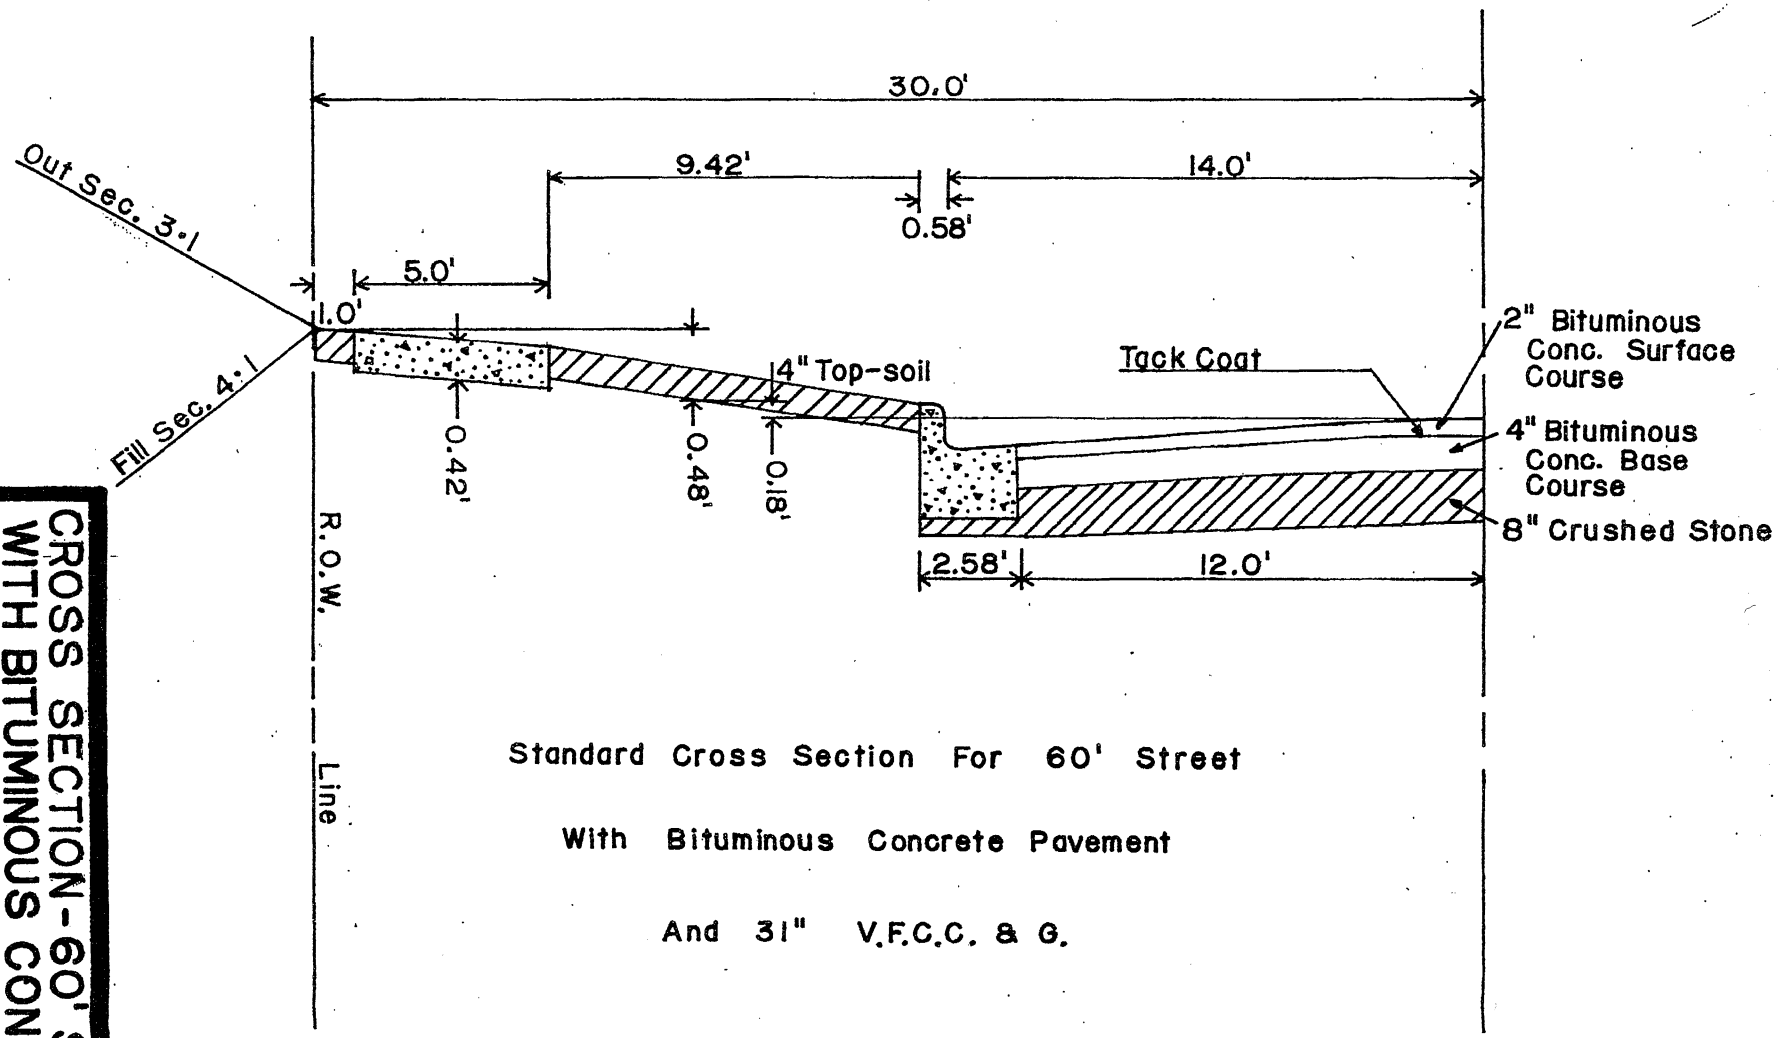

Standard Cross Section For 60' Street

With Bituminous Concrete Pavement

And 31" V.F.C.C. & G.

NOTE: Crushed stone base shall consist of the bottom 4 inches of 1-1/2" to 3" TB and the top 4 inches of 3/4" to 1-1/2" TB.

CROSS SECTION-60' STREET
WITH BITUMINOUS CONCRETE
PAVEMENT

DRAWN BY TRG
APPROVED BY

FRANKLIN
ENGINEERING DEPT.

NOT TO SCALE

Figure No. 2