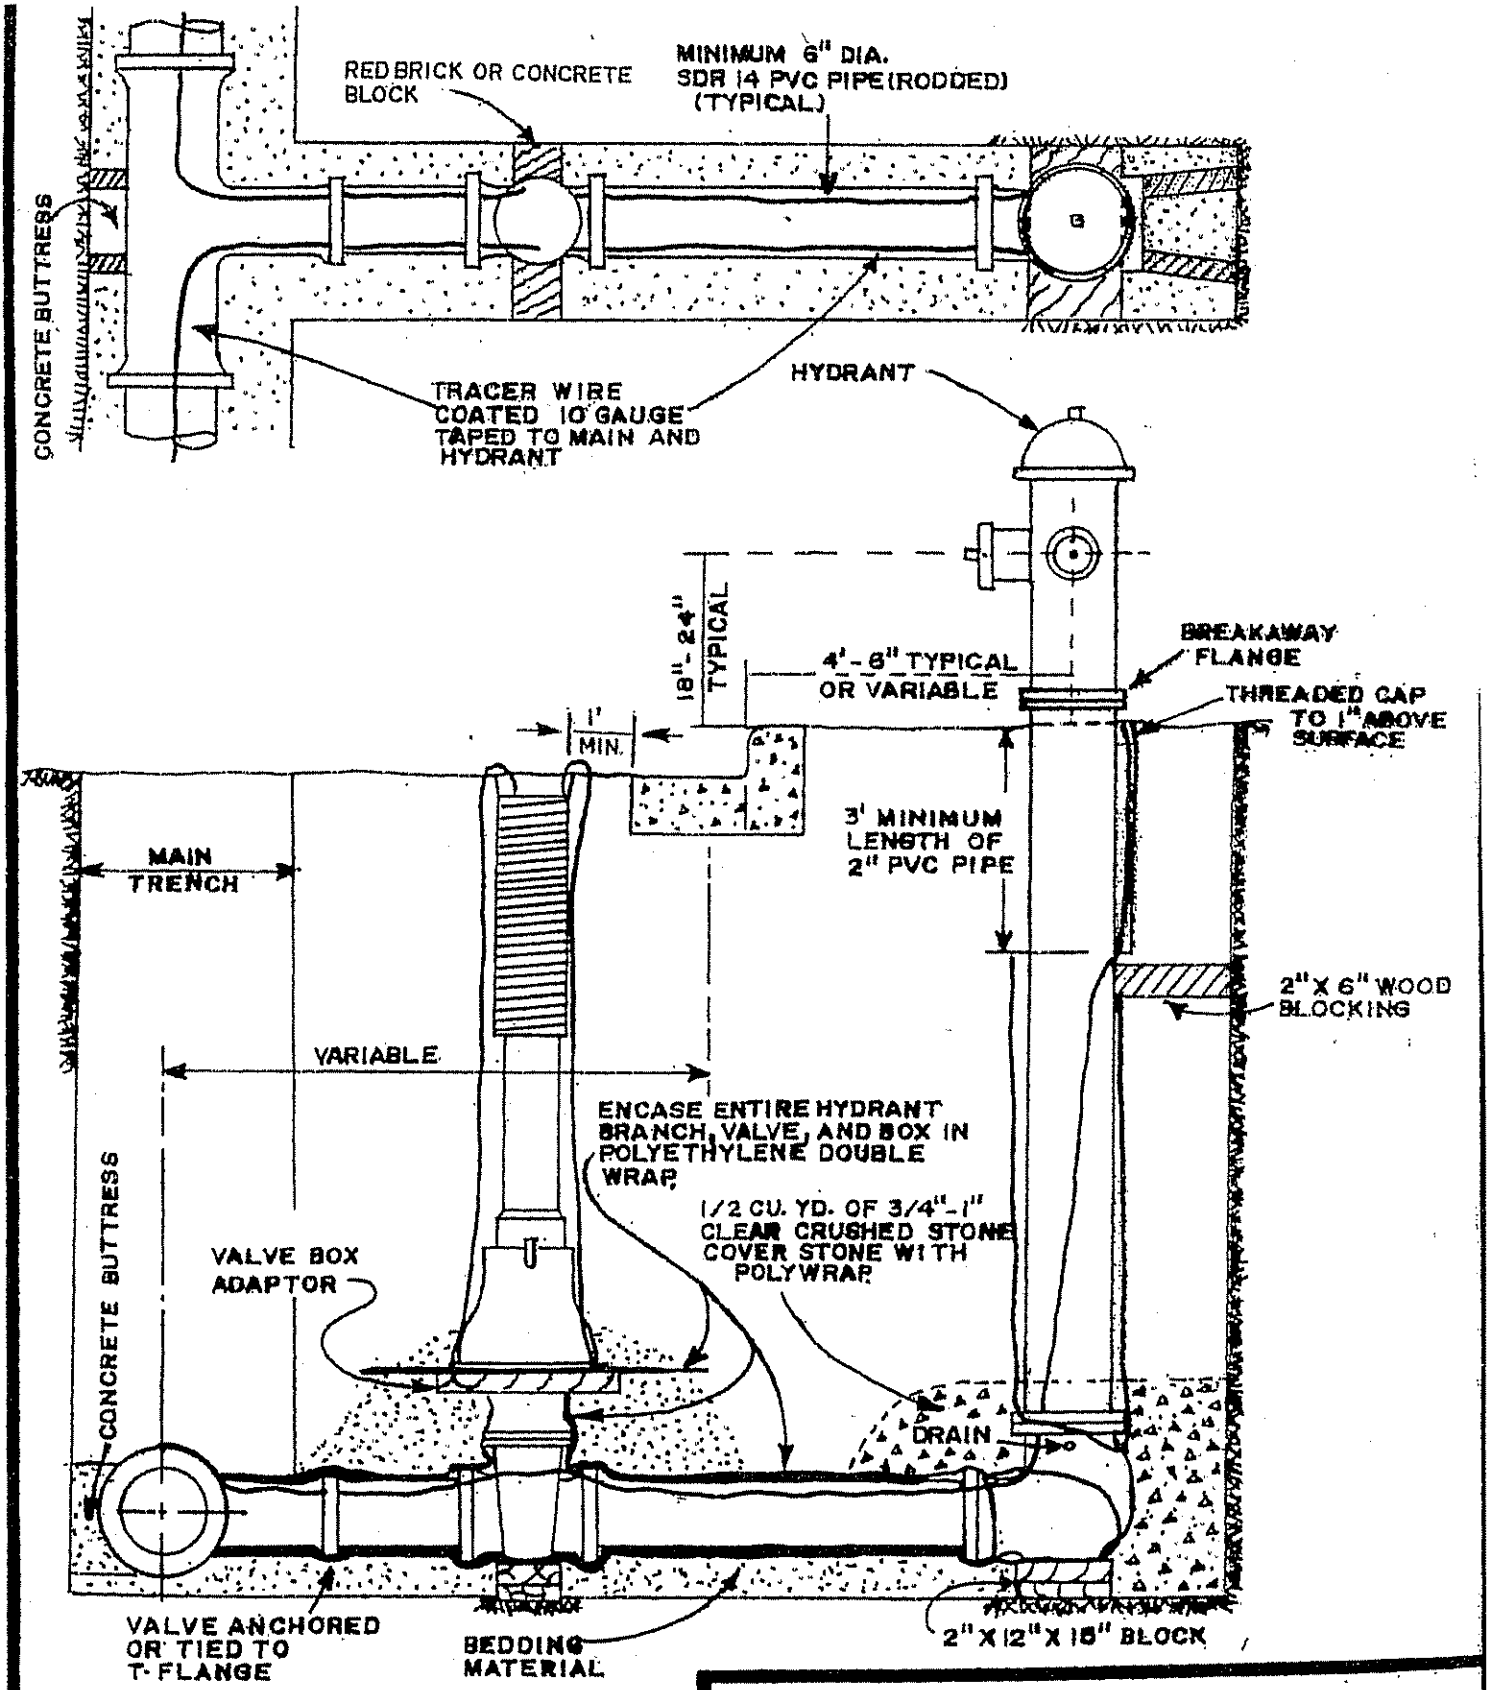

STANDARD HYDRANT SETTING

DRAWN BY _____
APPROVED BY _____

CITY OF FRANKLIN
ENGINEERING DEPT.

NOT TO SCALE

Figure No. 22