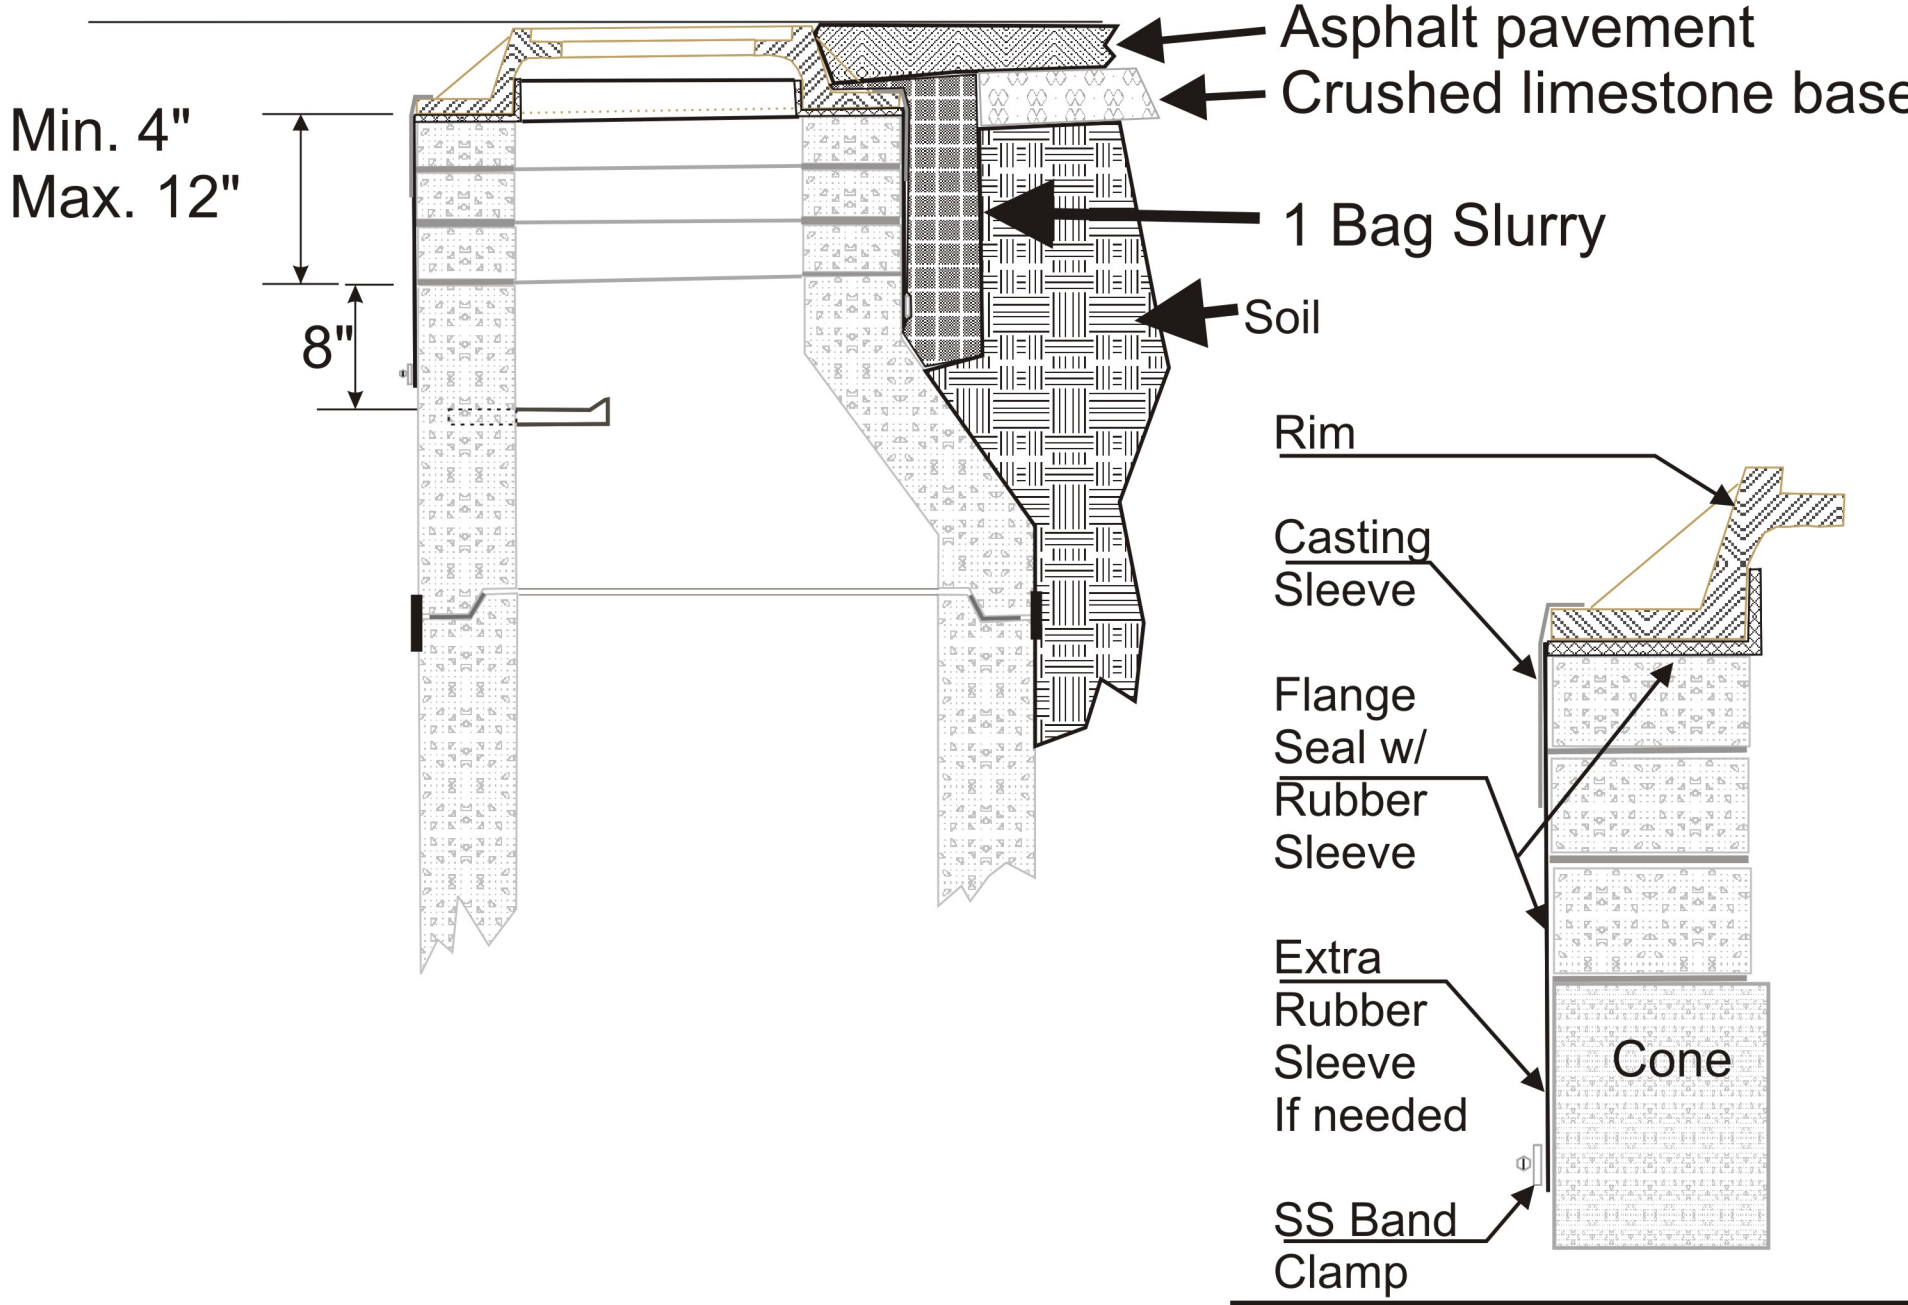

Typical Sanitary Sewer Manhole
Asphalt Pavement
External Seal

Franklin
Engineering Dept.

Not to Scale
1-27-06

Figure No.29