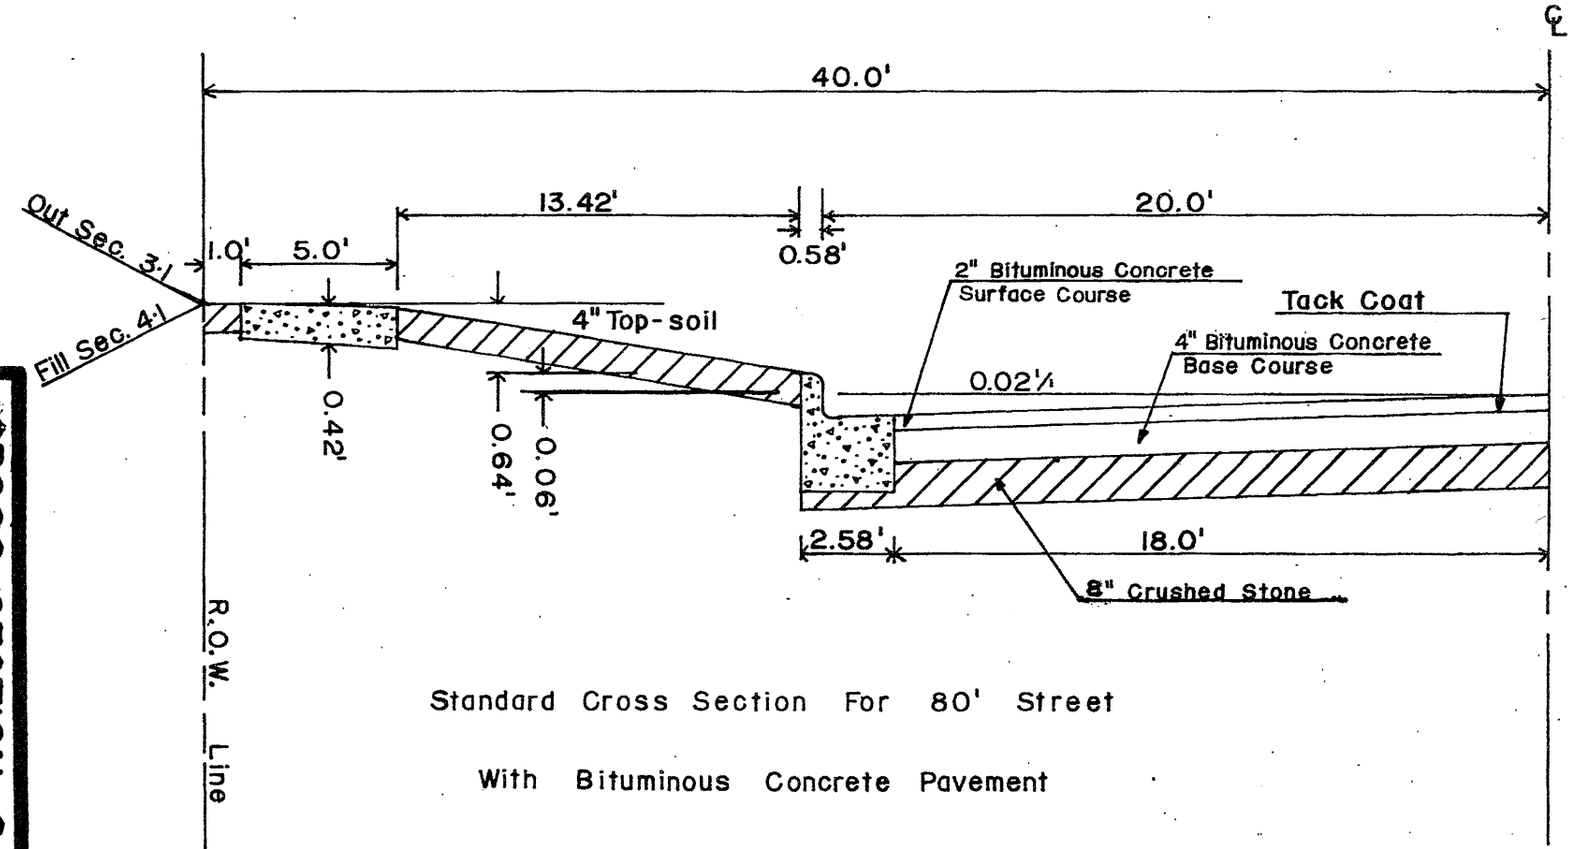

Standard Cross Section For 80' Street

With Bituminous Concrete Pavement

And 31" V.F.C.C. & G.

NOTE: Crushed stone base shall consist of the bottom 4 inches of 1-1/2" to 3" TB and the top 4 inches of 3/4" to 1-1/2" TB.

Figure No. 3

FRANKLIN
ENGINEERING DEPT.

CROSS SECTION - 80' STREET WITH BITUMINOUS CONCRETE PAVEMENT

DRAWN BY TPG
APPROVED BY

NOT TO SCALE