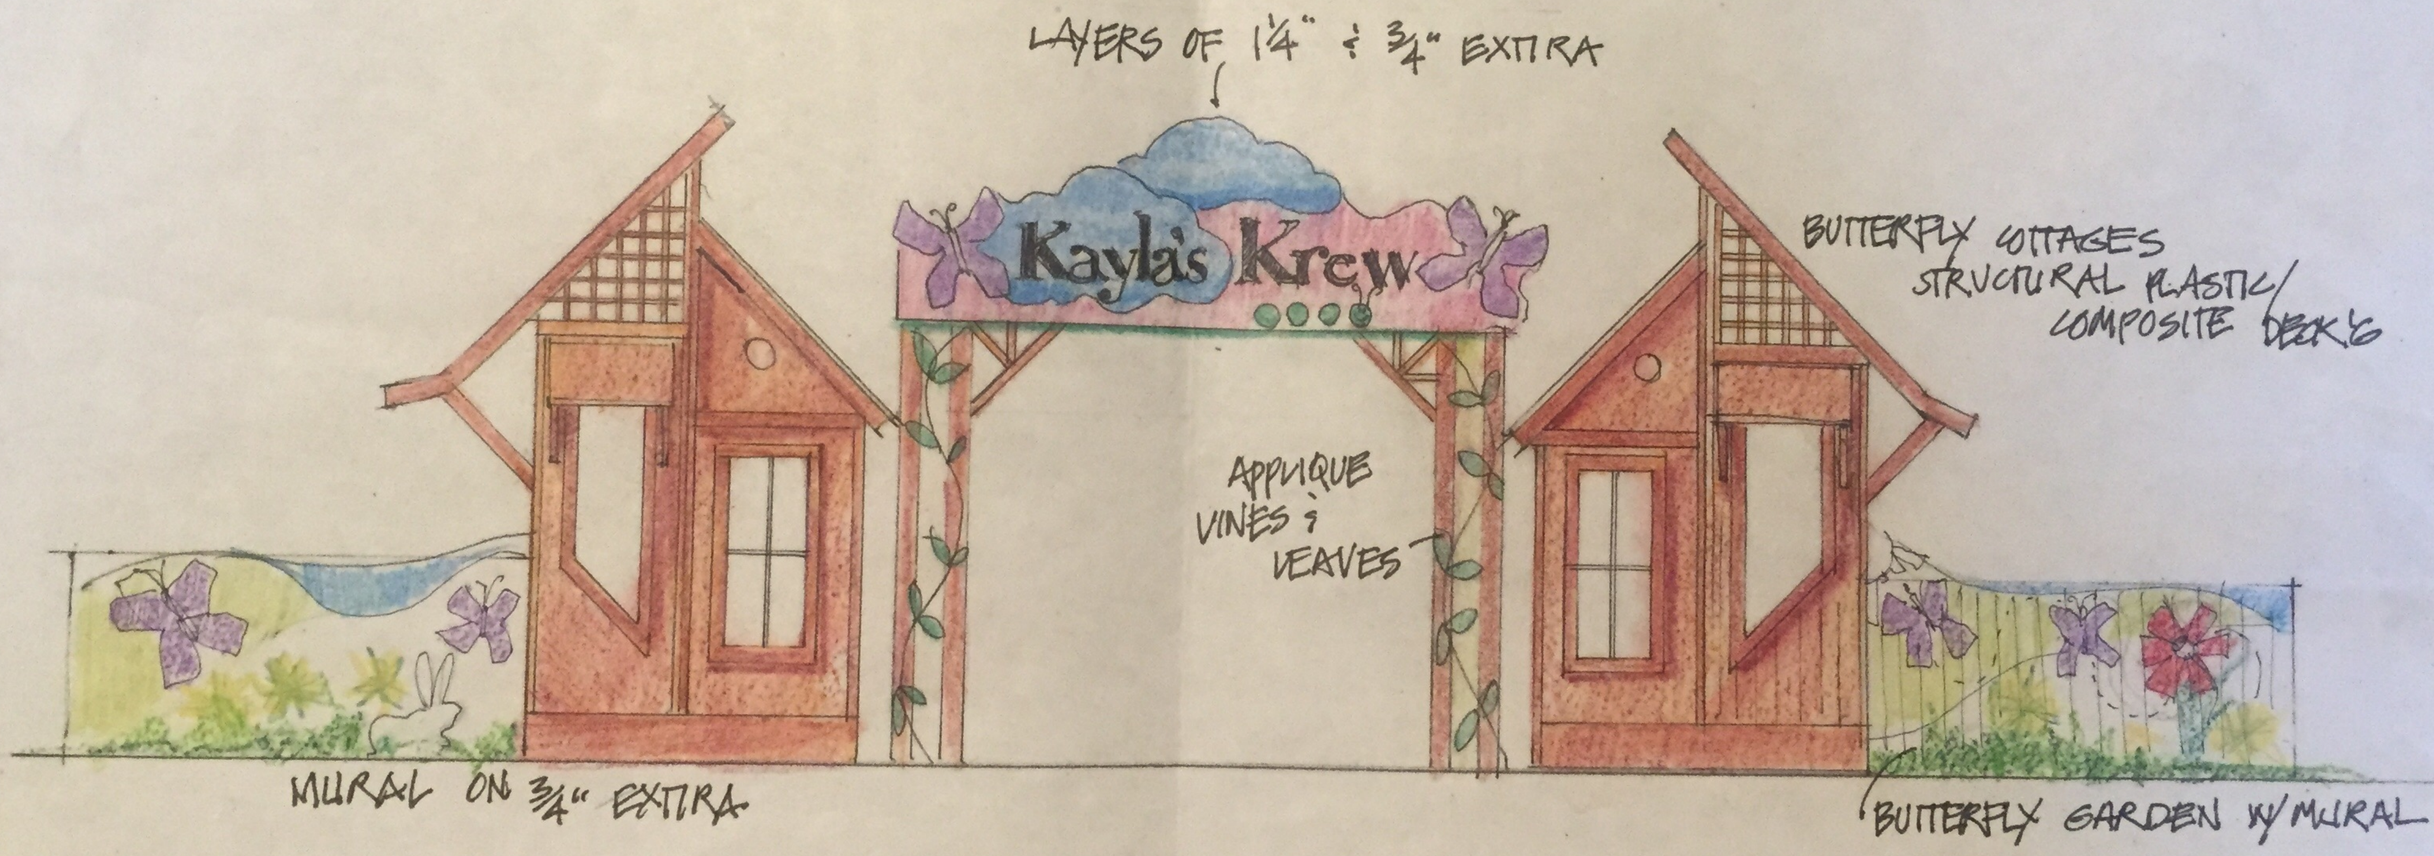
LAYERS OF 1¼" + ¾" EXTRA
Kayla's Krew
BUTTERFLY COTTAGES
STRUCTURAL PLASTIC/
COMPOSITE DECKS
APPLIQUE
VINES +
LEAVES
MURAL ON ¾" EXTRA
BUTTERFLY GARDEN W/MURAL