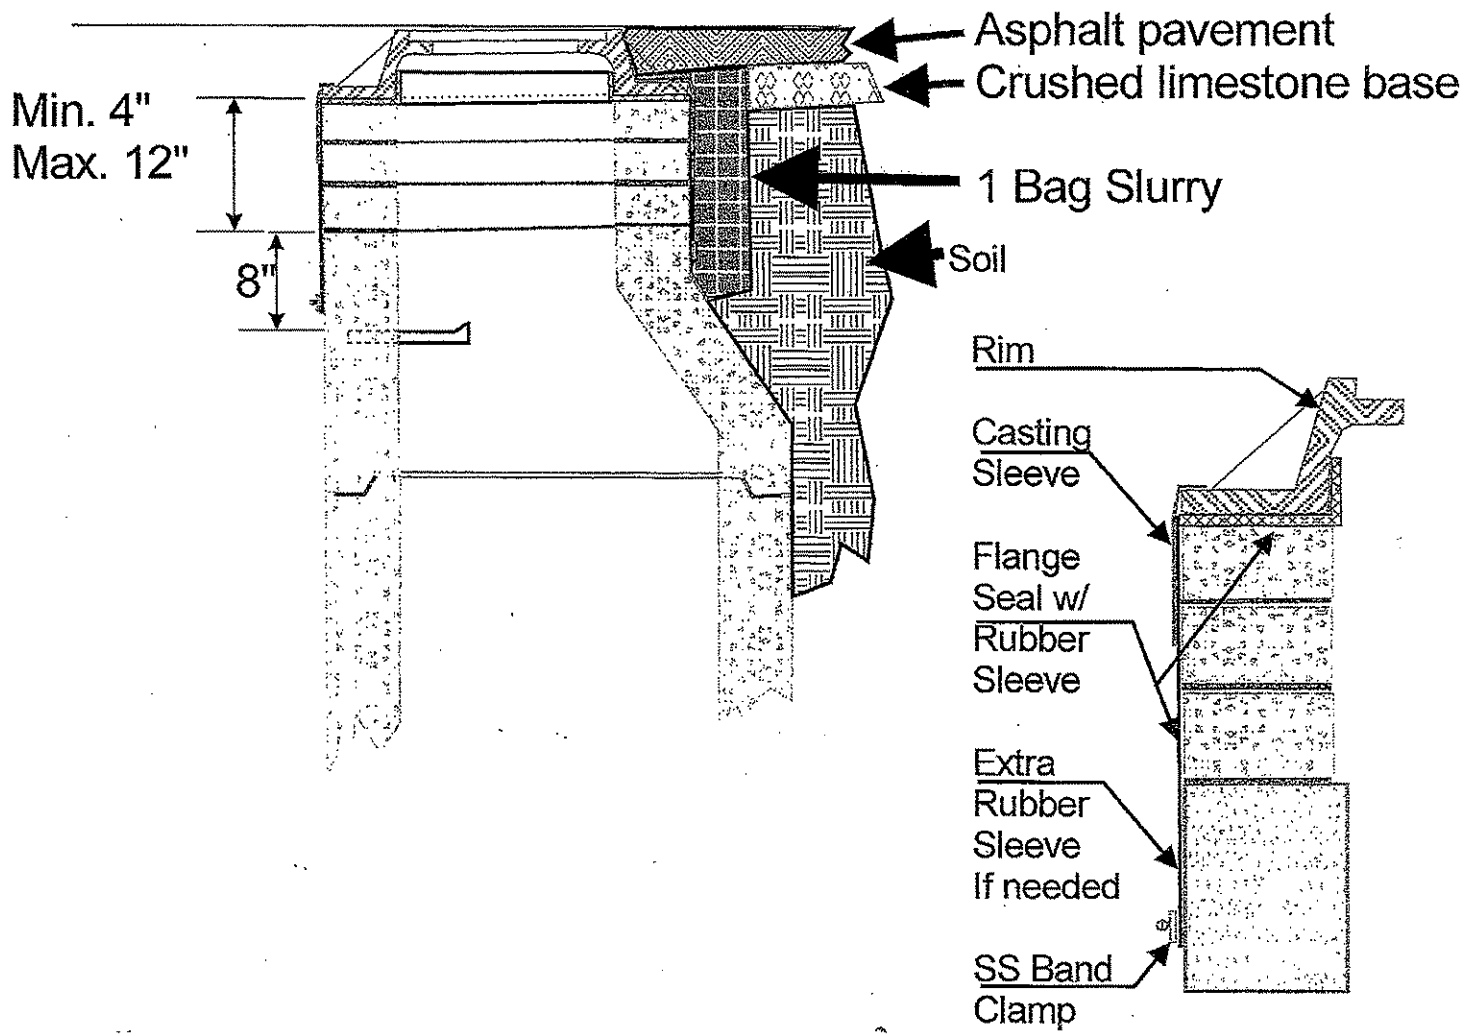

Figure 29

Asphalt Pavement External Seal

Franklin Engineering Dept.