FIGURE 11

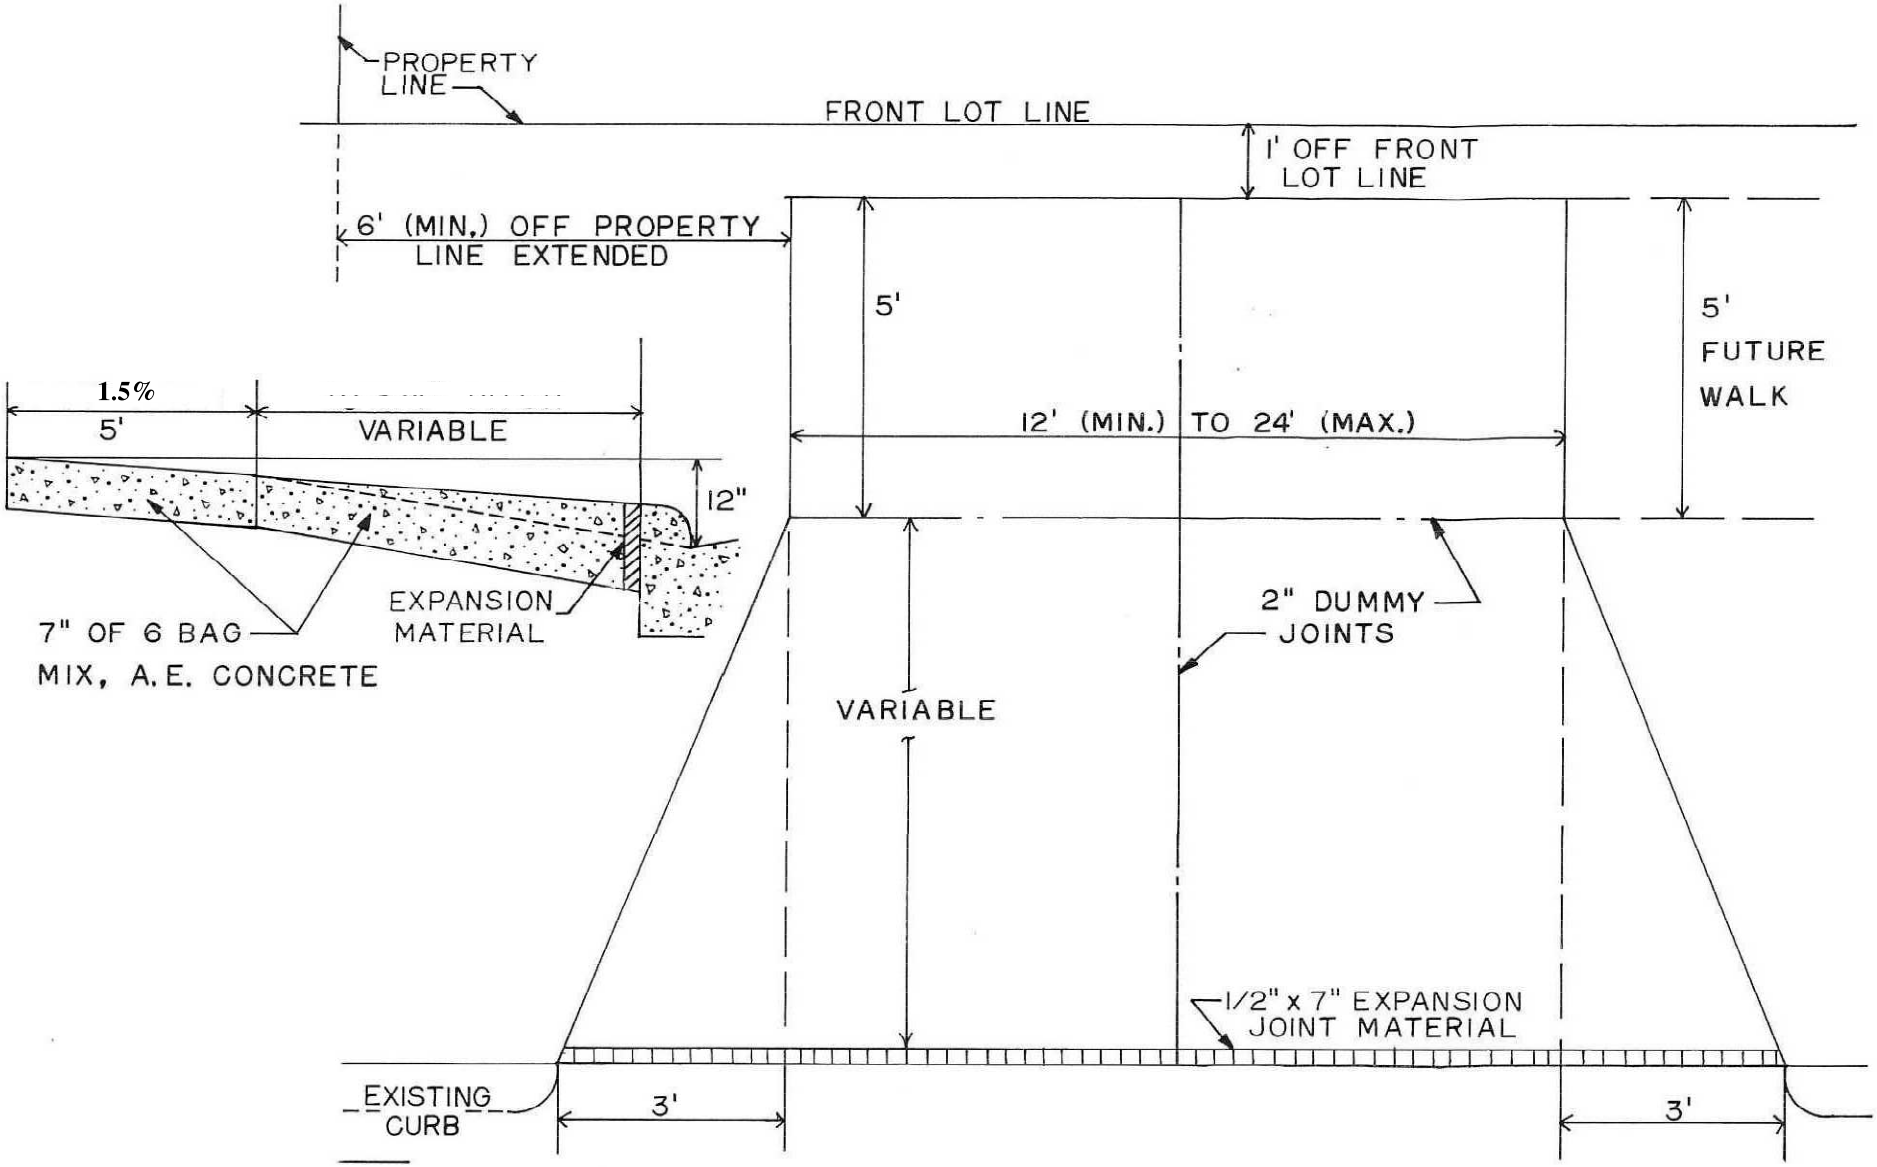

NOTE: FOR REMOVAL OF CURB BACK FOR DRIVEWAY OPENING REFER TO SECTION 3.9 OF FRANKLIN DESIGN STANDARD AND CONSTRUCTION SPECIFICATIONS

TYPICAL FLARED DRIVEWAY APPROACH-VERTICAL FACE CONCRETE CURB

FRANKLIN
ENGINEEERING DEPT.