FIGURE 15

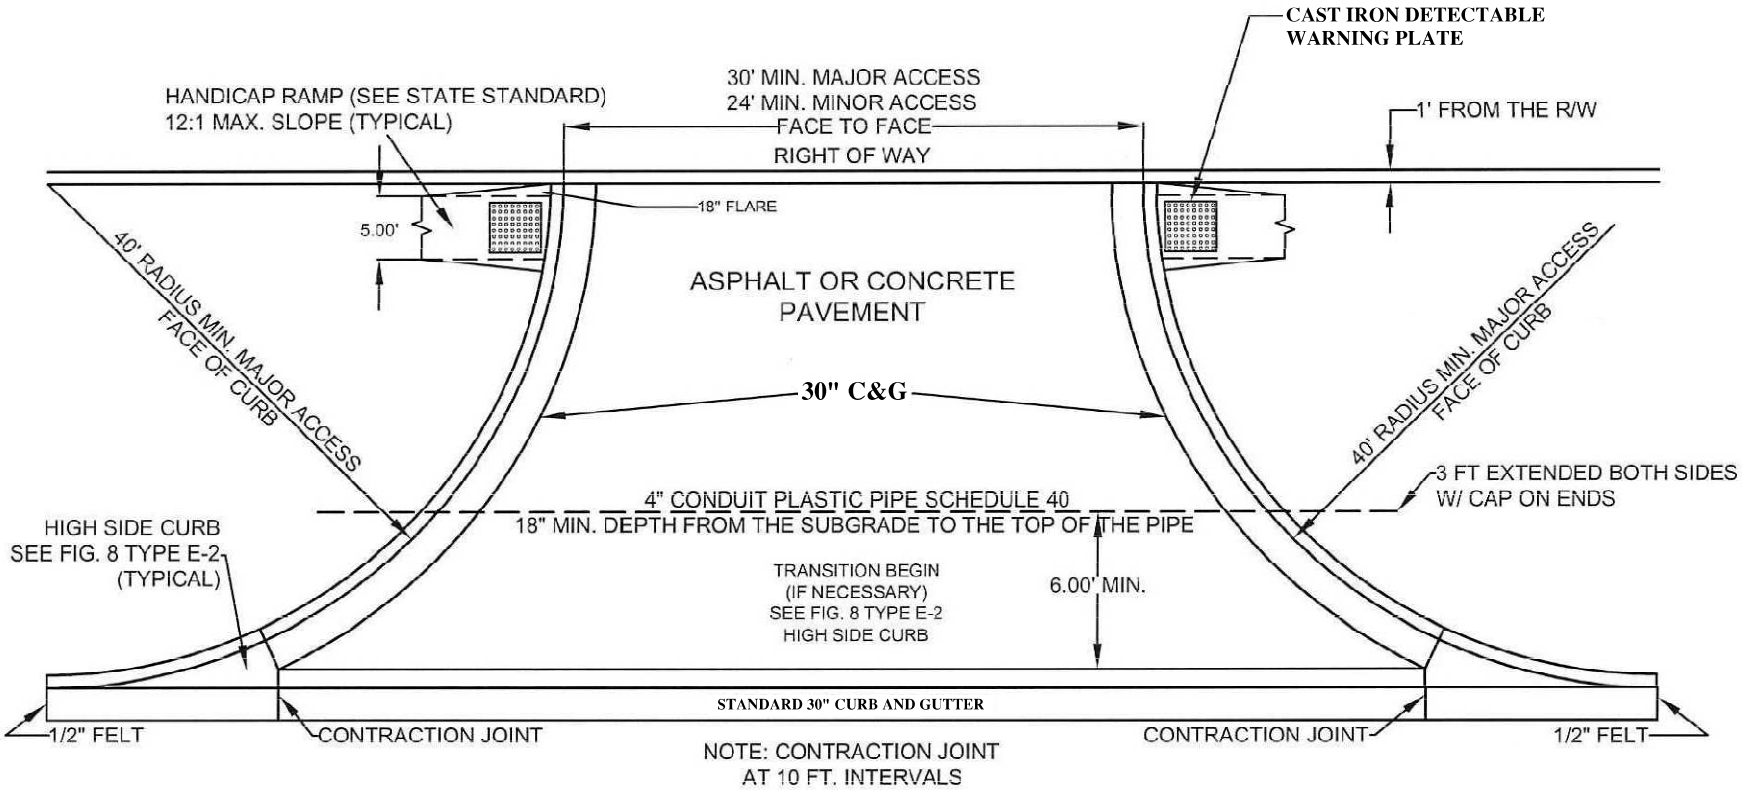

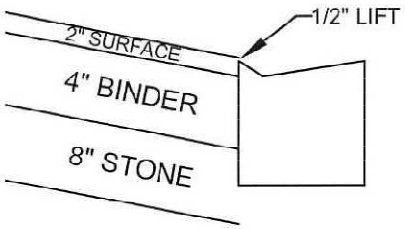

ASPHALT PAVEMENT DETAIL

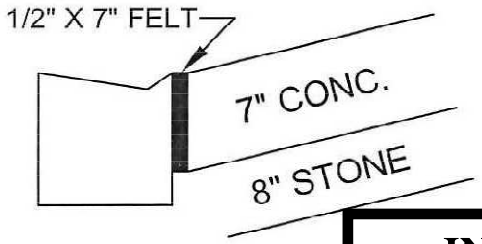

CONCRETE PAVEMENT DETAIL

INDUSTRIAL & COMMERCIAL DRIVE APPROACH

FRANKLIN
ENGINEEERING DEPT.