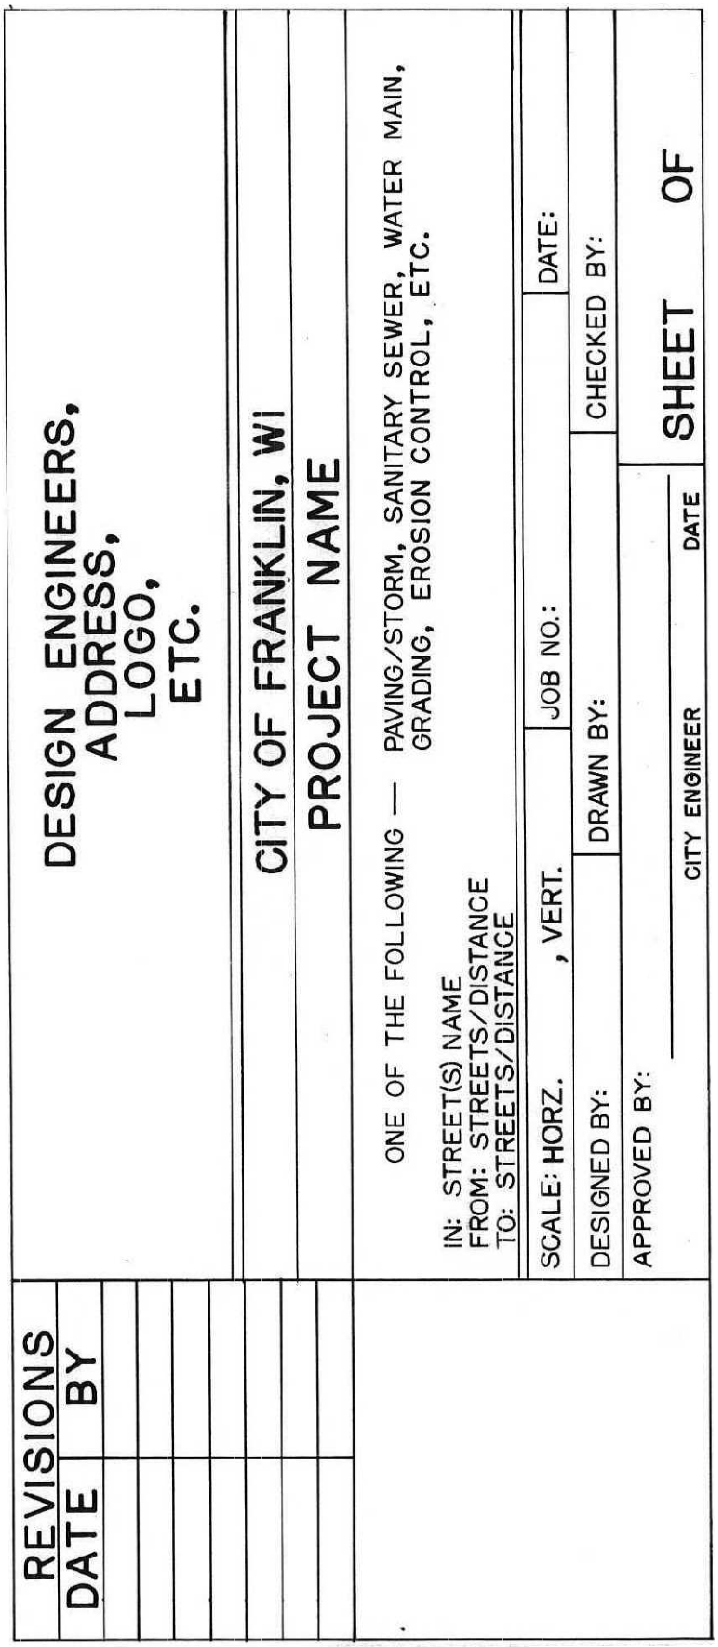

STANDARD PLAN SHEET TITLE BLOCK

FRANKLIN
ENGINEEERING DEPT.

FIGURE 1