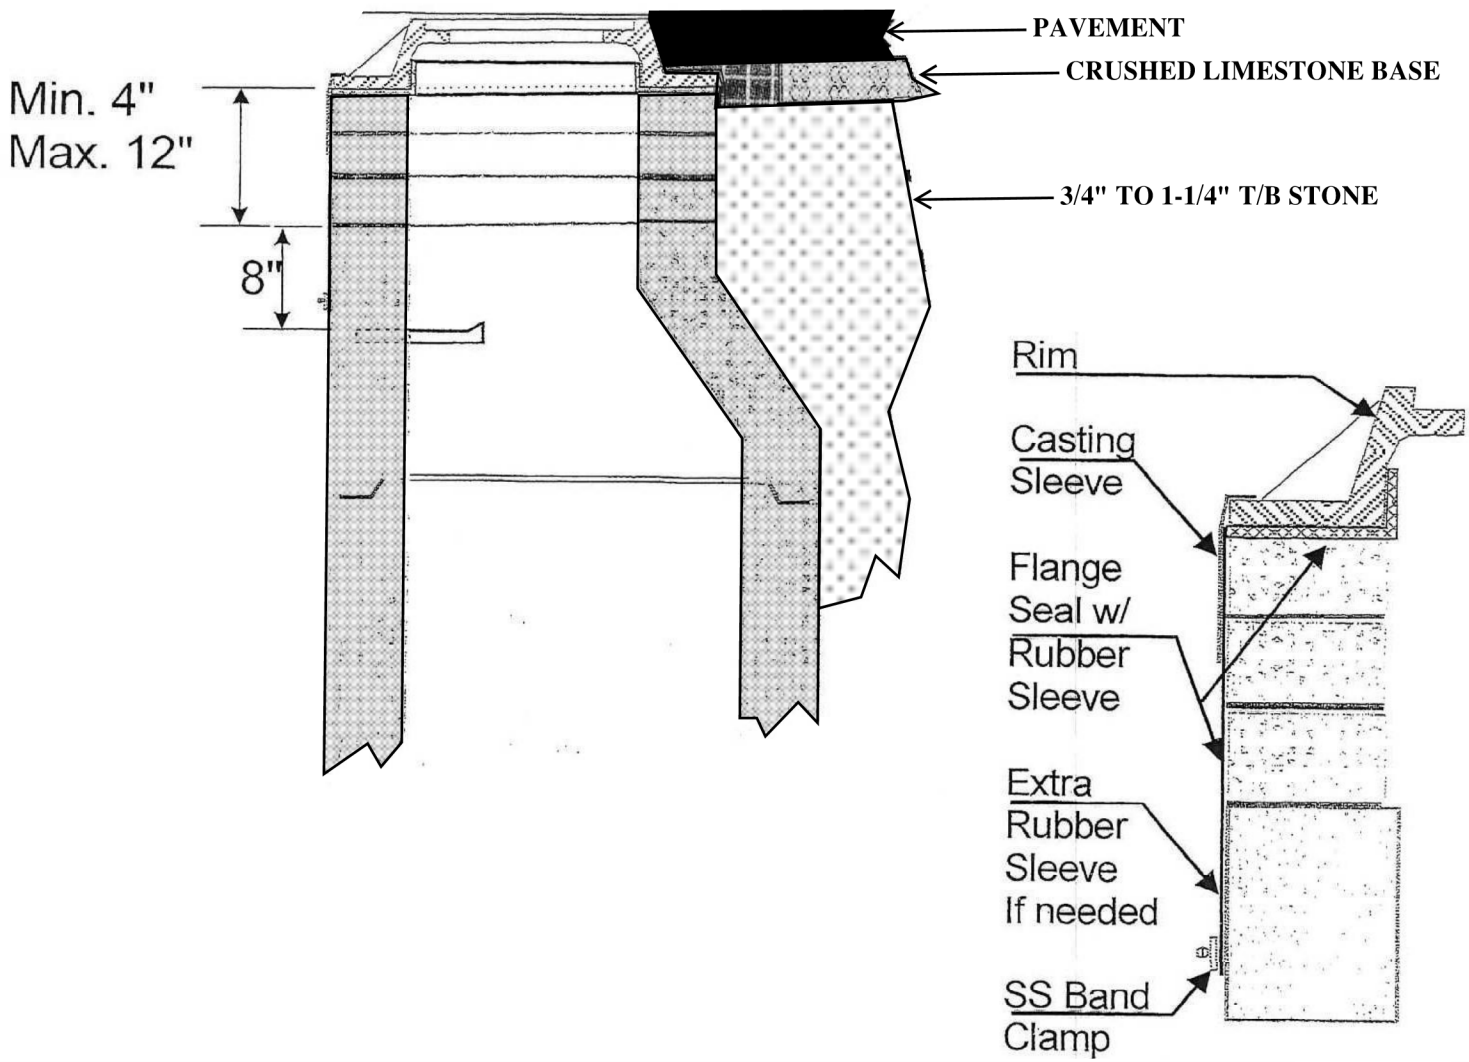


**TYPICAL SANITARY SEWER MANHOLE PAVEMENT EXTERNAL SEAL**

FRANKLIN
ENGINEEERING DEPT.

FIGURE 28-A