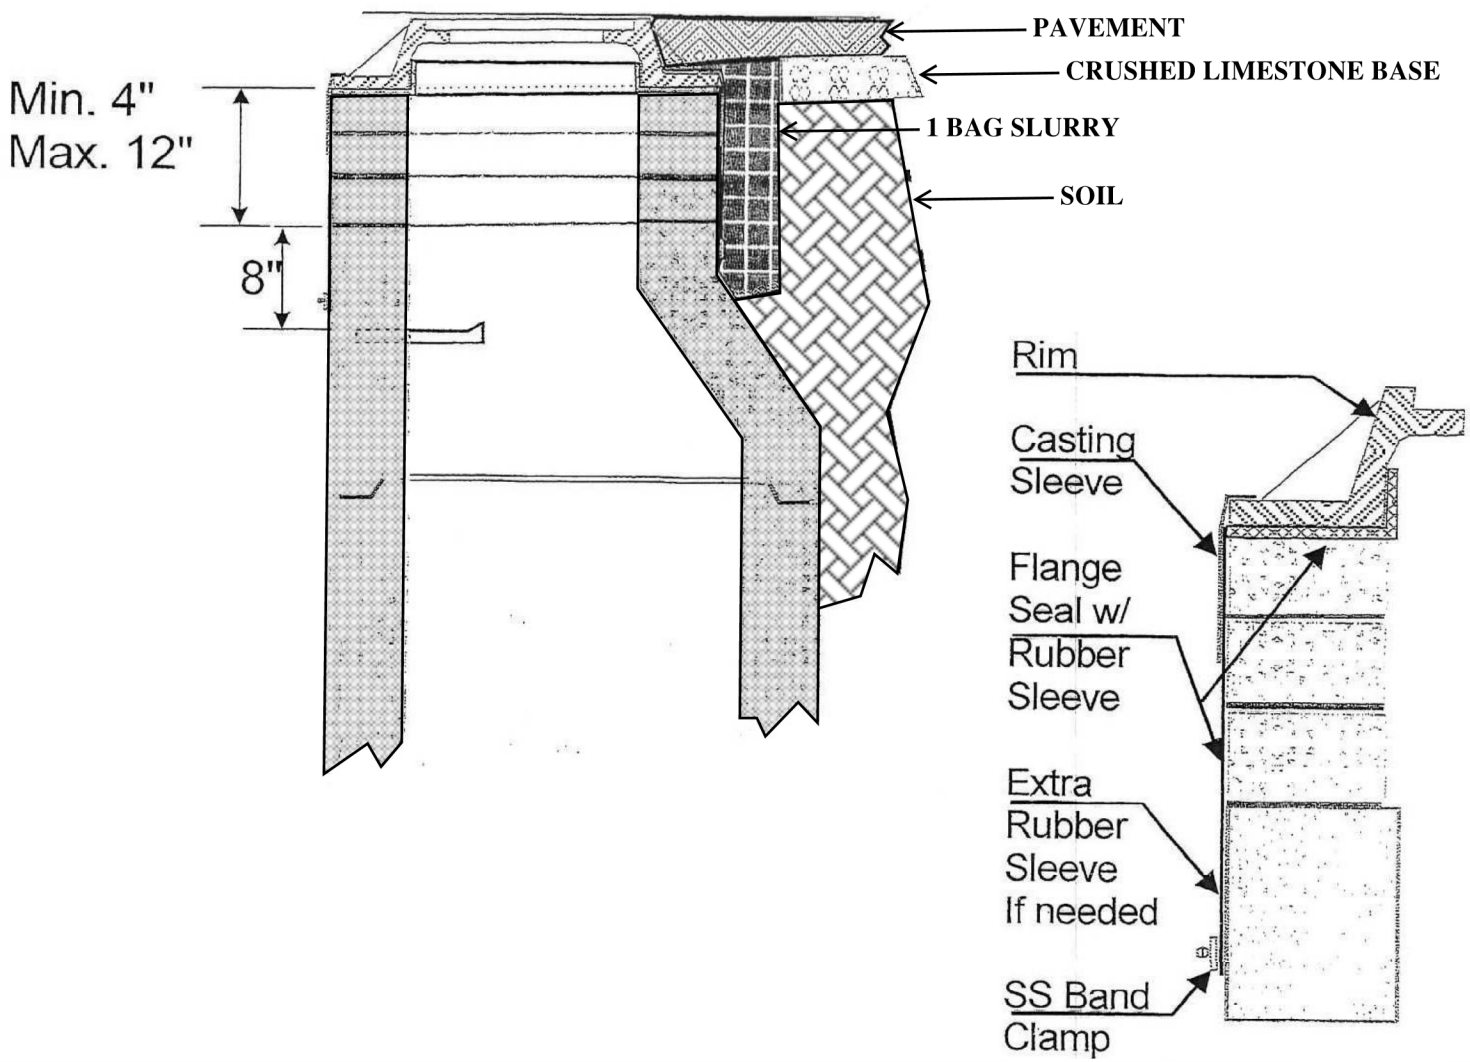

TYPICAL REHAB SANITARY SEWER MANHOLE PAVEMENT EXTERNAL SEAL

FRANKLIN ENGINEEERING DEPT.

FIGURE 28