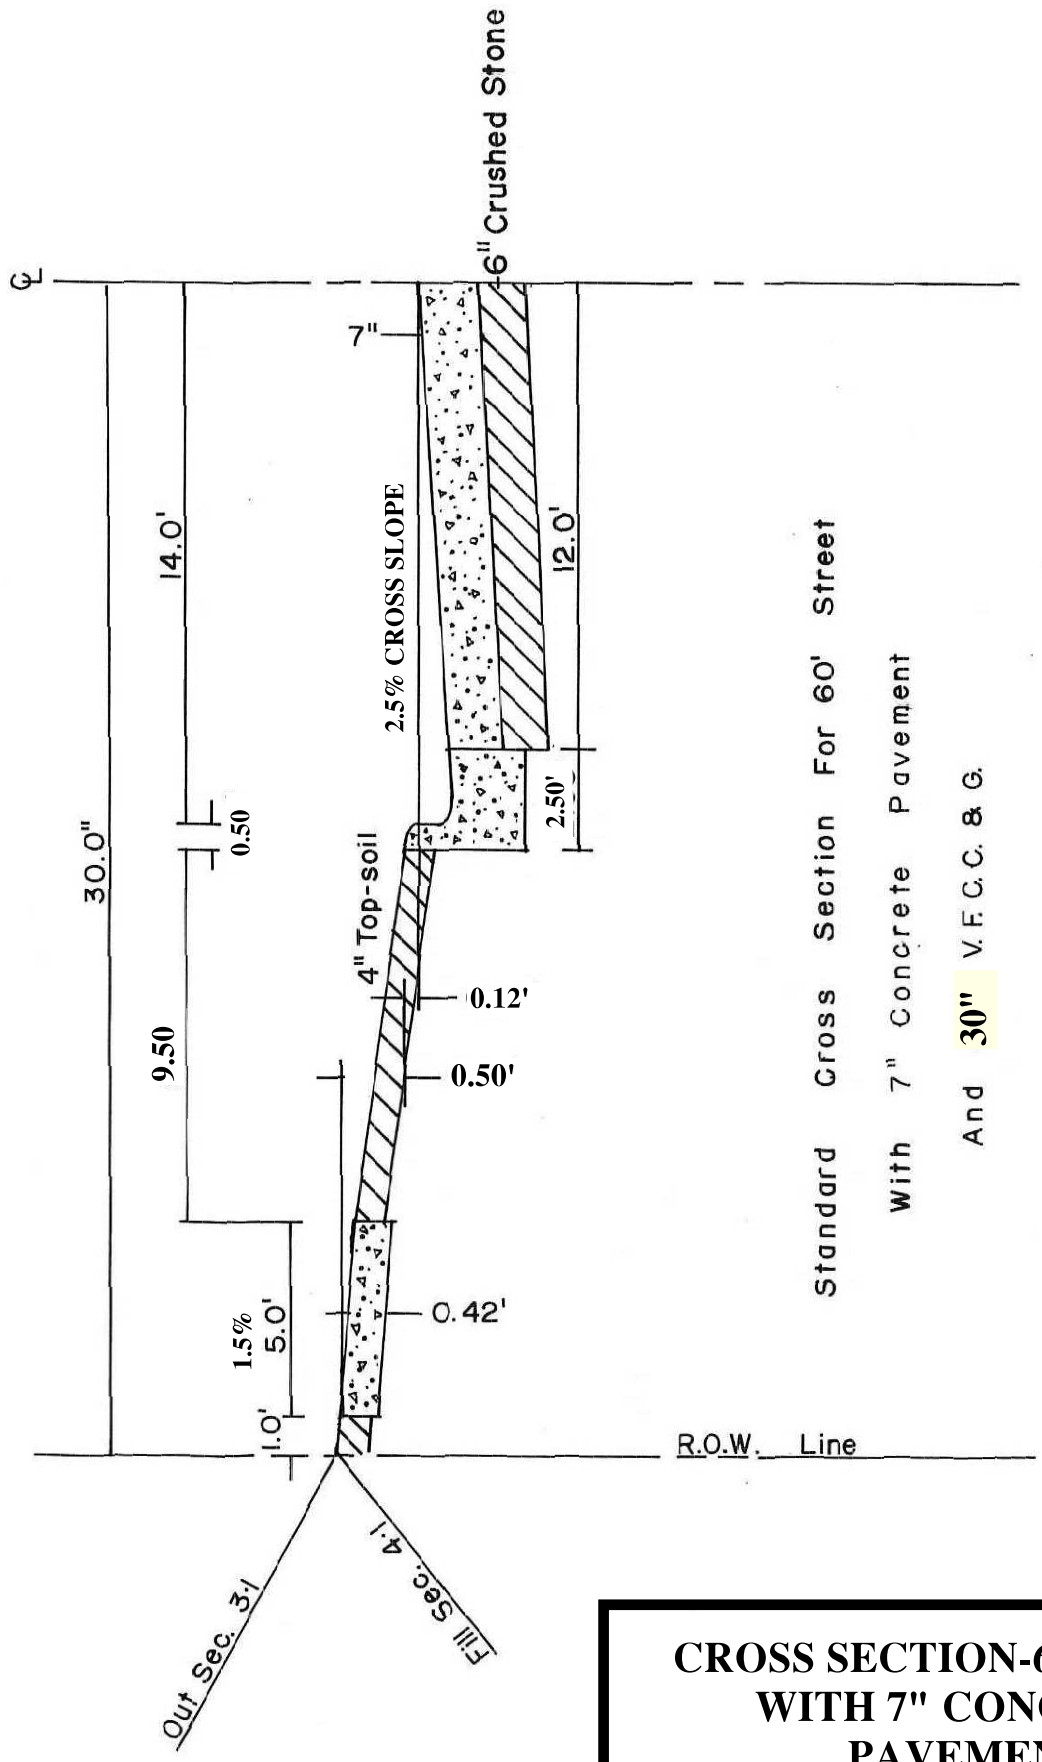

Standard Cross Section For 60' Street
With 7" Concrete Pavement
And 30" V.F.C.C. & G.

NOTE: Crushed stone base shall consist of the bottom 4 inches of 1-1/2" to 3" TB and the top 2 inches of 3/4" to 1-1/2" TB.

CROSS SECTION-60' STREET WITH 7" CONCRETE PAVEMENT

FRANKLIN
ENGINEEERING DEPT.

FIGURE 4