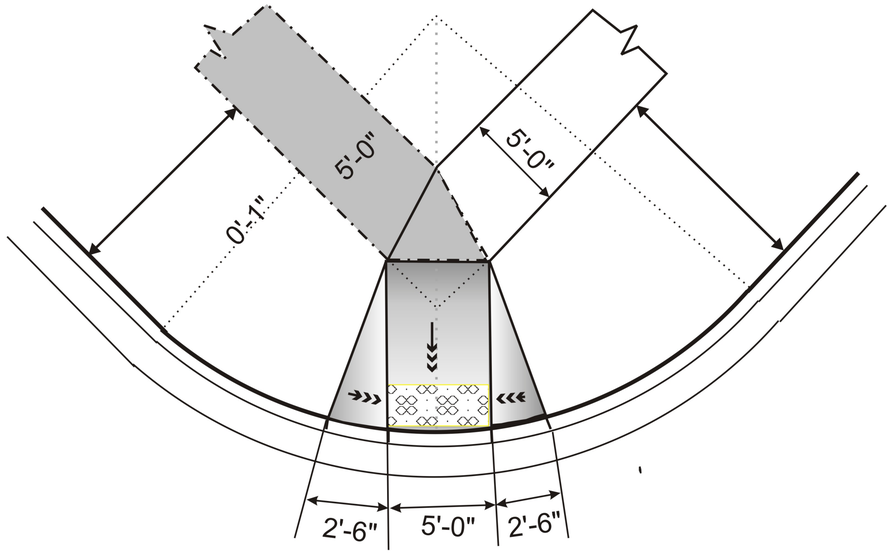

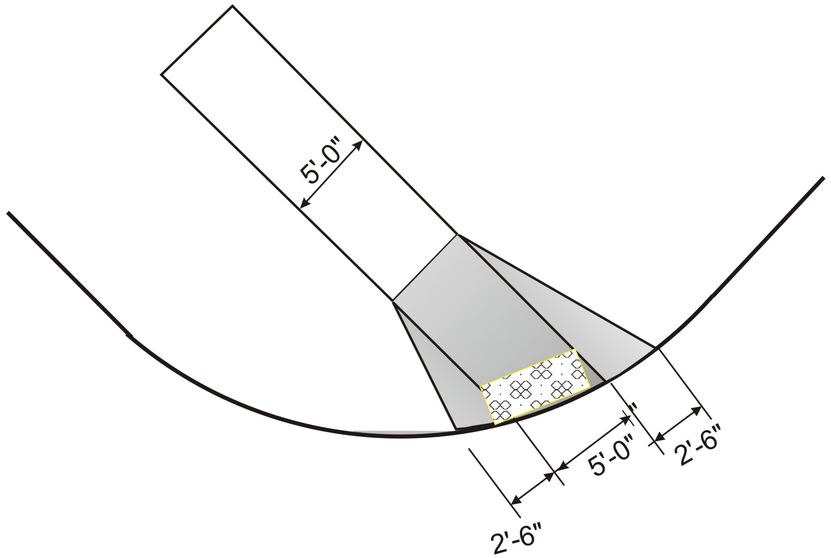

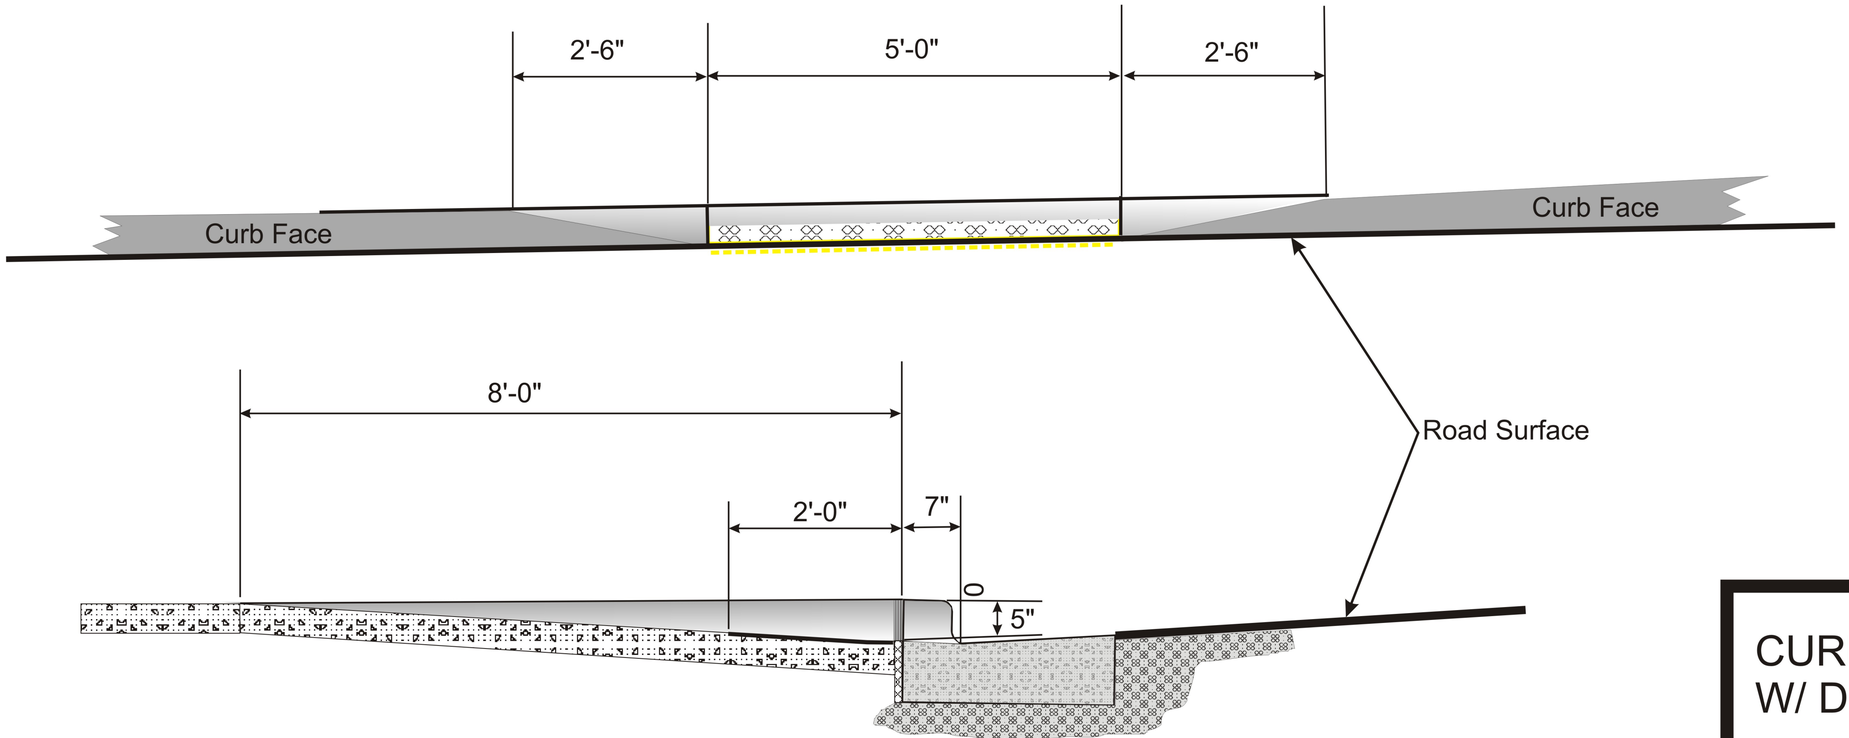

CURB RAMP SIDEWALK
W/ DETECTABLE INSERT

FIGURE 32