RYAN CREEK INTERCEPTOR
ACQUISITION MAP
PROJECT NO. C02006
CITY OF FRANKLIN – MILWAUKEE COUNTY – WISCONSIN

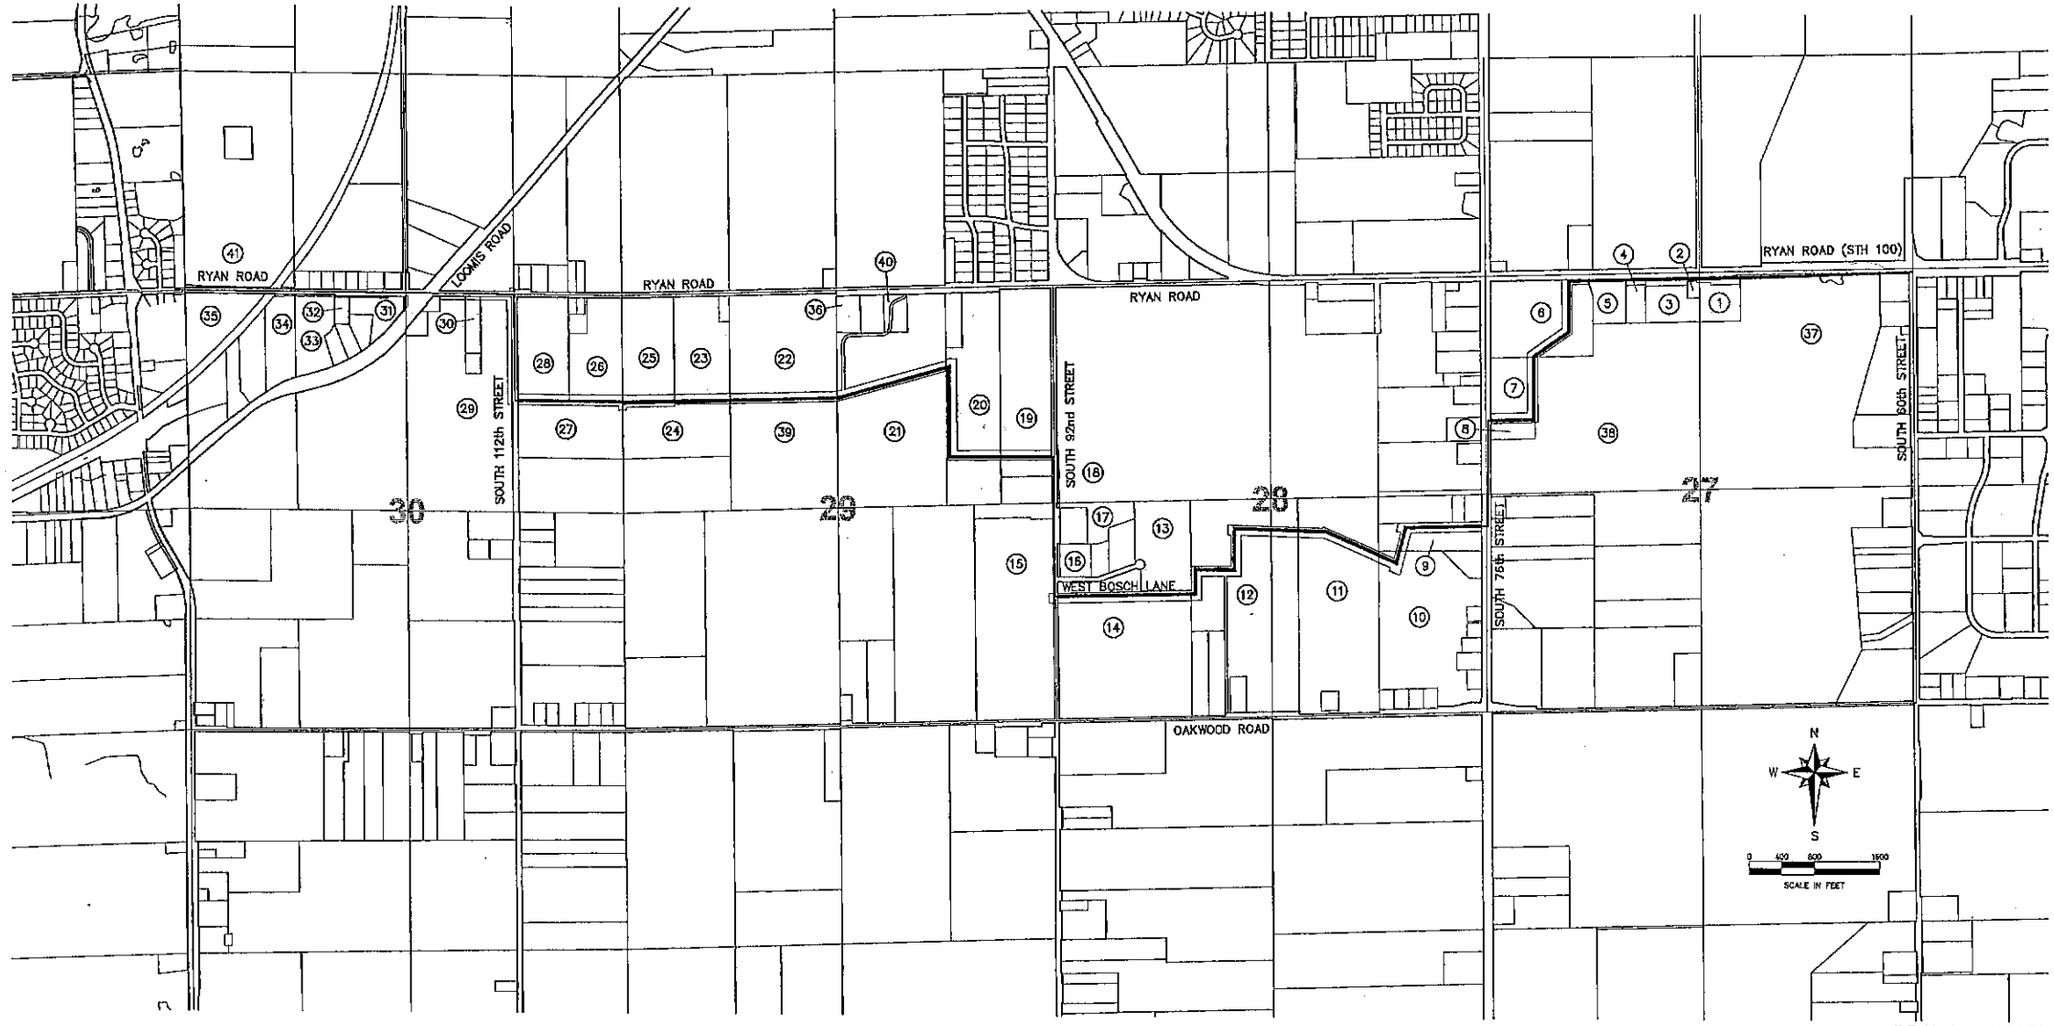

DRAWING STATUS

REUSE OF DOCUMENTS

THIS DOCUMENT AND THE IDEAS AND DESIGNS INCORPORATED HEREIN IS AN INSTRUMENT OF PROFESSIONAL SERVICE AND IS NOT TO BE USED, IN WHOLE OR IN PART, FOR ANY OTHER PROJECT WITHOUT THE WRITTEN AUTHORIZATION OF THE MILWAUKEE METROPOLITAN SEWERAGE DISTRICT.

VERIFY SCALES

BAR IS ONE INCH ON ORIGINAL DRAWING
0" 1"
IF NOT ONE INCH ON THIS SHEET, ADJUST SCALES ACCORDINGLY.

DSGN X. XXXXXXXX
DR X. XXXXXXXX
CHK X. XXXXXXXX
APVD X. XXXXXXXX

This Design Prepared By:
Ruekert·Mielke
engineering solutions for a working world
N3065 Spring Arbor Parkway • Waterford, WI 53185-1200
(262) 842-9700 • Fax (262) 842-9801 • www.ruekert-mielke.com

REV. NO.	DATE	REVISION DESCRIPTION	BY	APVD
REV. 3	05/26/11	ROUTE CHANGES-PARCEL 7, 8	BKC	JWE
REV. 2	05/02/11	ADD PARCEL 41		
REV. 1	04/04/11	ROUTE CHANGES-PARCELS 6, 12-15, 20, ADD 40	BKC	JWE
REV. 0	02/17/11	DRAWING ISSUED	JWE	

CITY OF FRANKLIN

CITY OF FRANKLIN
RYAN CREEK INTERCEPTOR

ACQUISITION MAP
10+00 THRU 302+45

DRAWING NO.:	X-X
SHEET:	X
DATE:	MONTH, YEAR
CONTRACT:	XXXXXXXX
MMSD FILE:	XXX-XXX.dgn