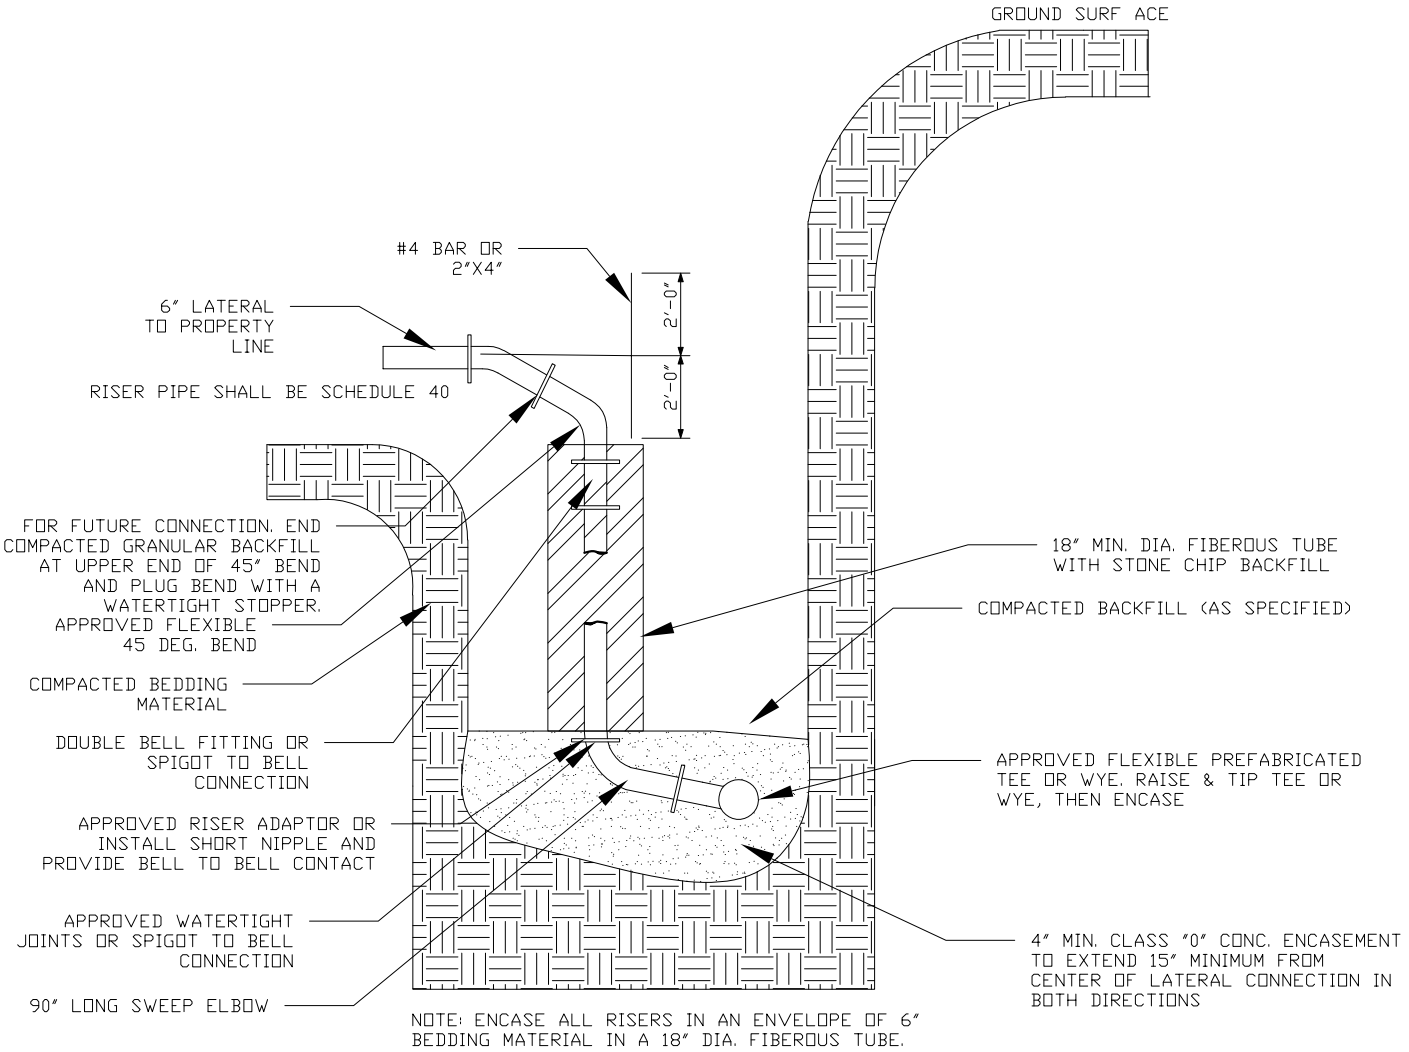

SANITARY SEWER AND RISER DETAIL FLEXIBLE TO FLEXIBLE

FRANKLIN
ENGINEERING DEPT

FIGURE 24