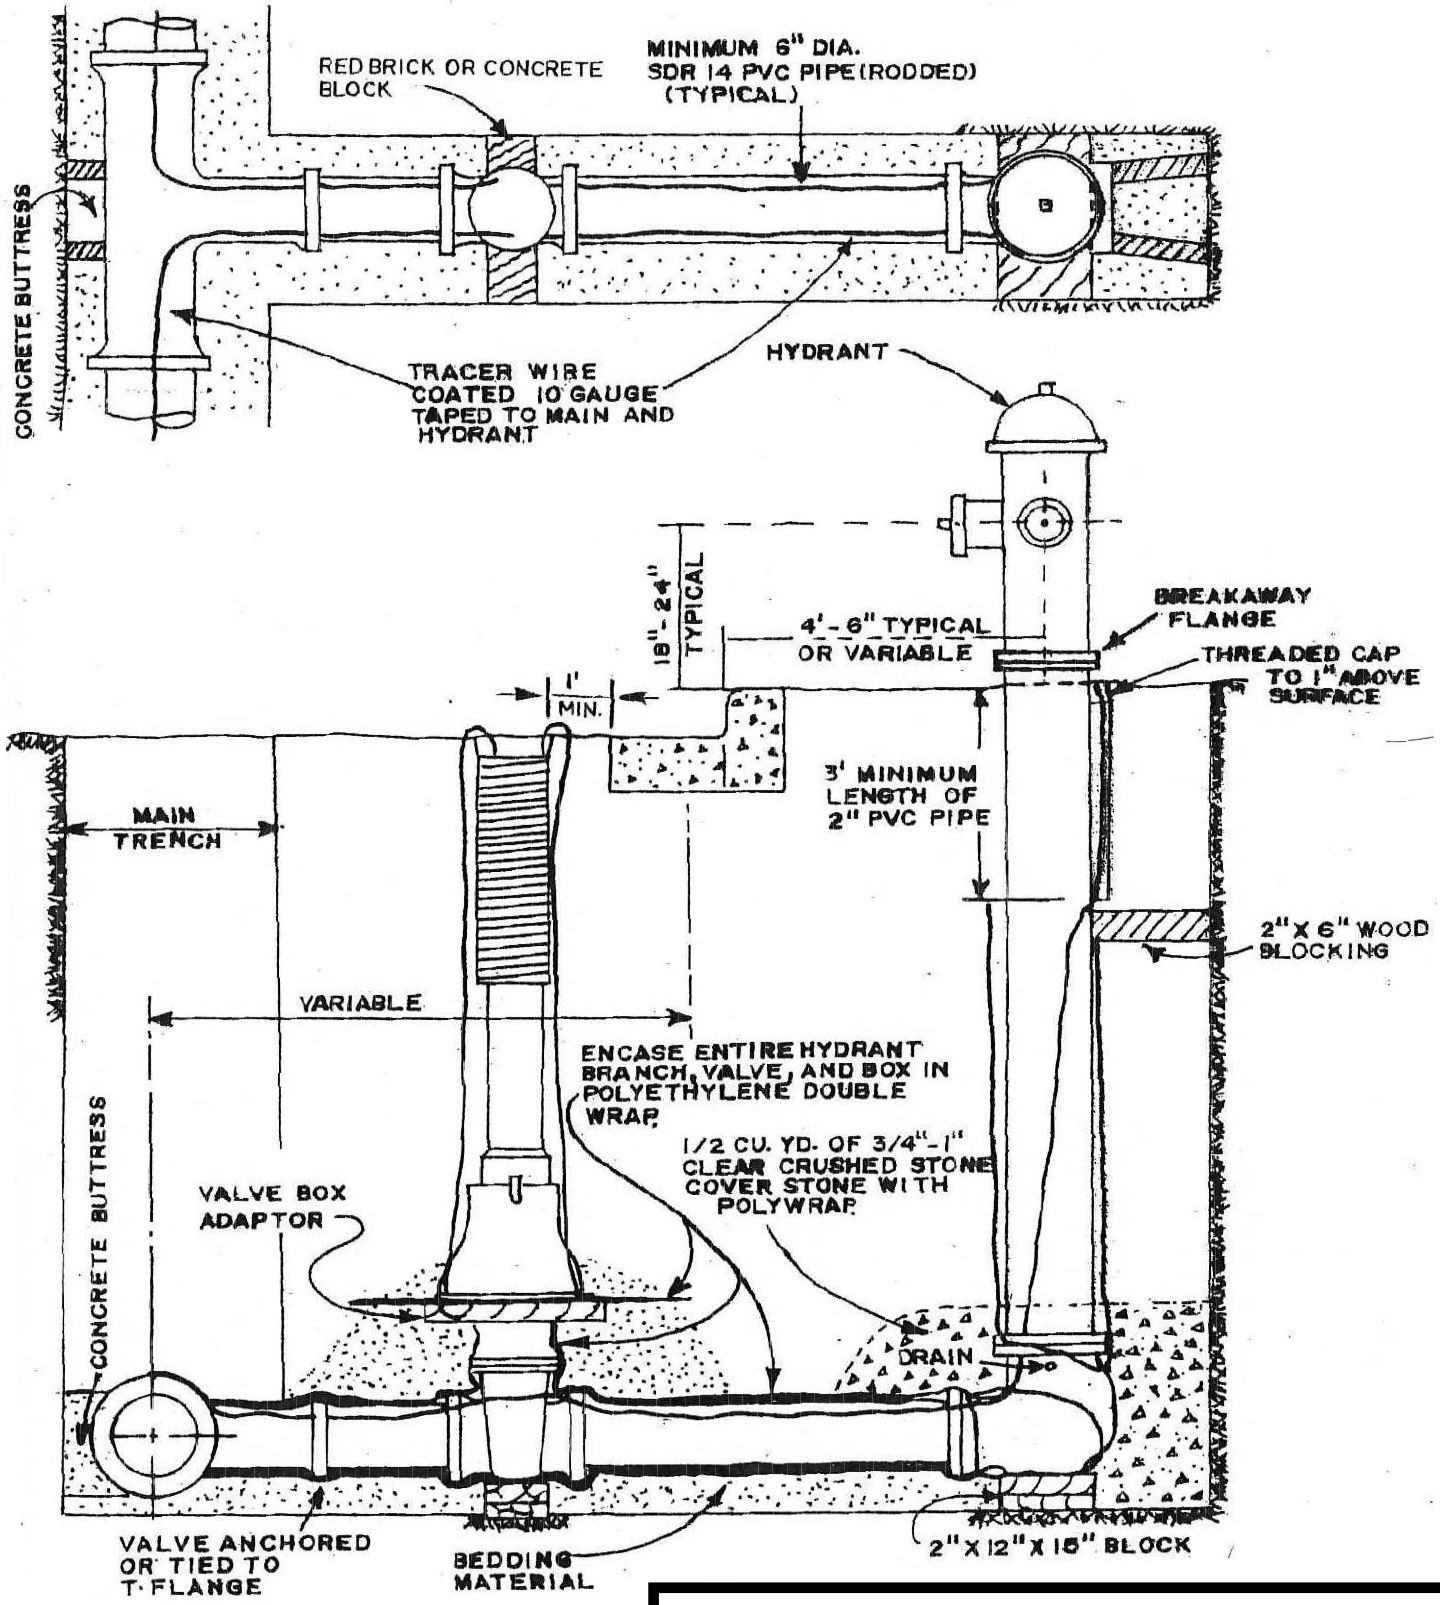

STANDARD HYDRANT SETTING

FRANKLIN
ENGINEEERING DEPT.

FIGURE 22