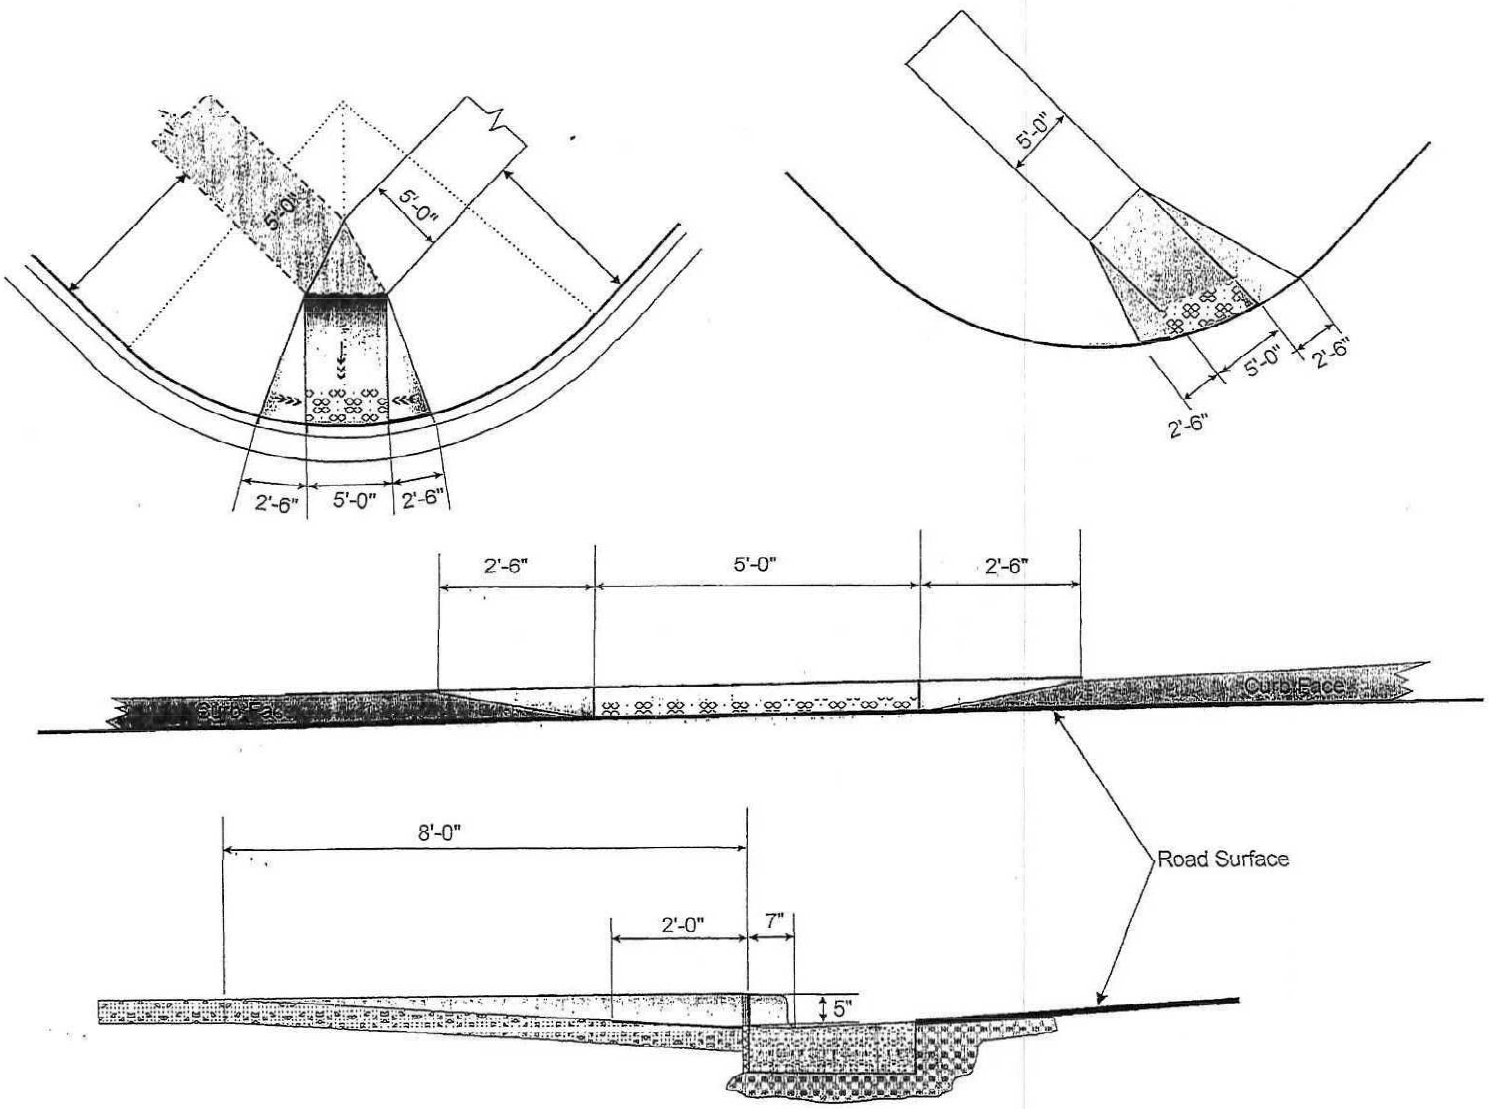

CURB RAMP W/ CAST IRON DETECTABLE WARNING PLATES

FRANKLIN
ENGINEEERING DEPT.

FIGURE 29